


COLUMBIA COUNTY

TOWN OF NEW LEBANON

NEW YORK

JULY 2025

<u>SHEET NO.</u>	<u>DRAWING INDEX</u>
C10	TITLE PAGE, LOCATION MAP AND DRAWING INDEX
C30	WORK ZONE TRAFFIC CONTROL DETAILS
C31	WORK ZONE TRAFFIC CONTROL DETAILS
C35	STORMWATER POLLUTION PREVENTION NOTES
C36	EROSION AND SEDIMENT CONTROL DETAILS
C37	EROSION AND SEDIMENT CONTROL DETAILS
C100	EXISTING CONDITIONS & DEMOLITION PLAN
C110	SITE PLAN
C115	GRADING & STORMWATER PLAN
C125	TURNING RADIUS
C150	STORMWATER DETAILS
C151	STORMWATER DETAILS
C155	SITE DETAILS
C156	SITE DETAILS
C160	SEPTIC PLAN
C161	SANITARY DETAILS
C162	SANITARY DETAILS
C163	SANITARY DETAILS
C164	UV SYSTEM PLAN AND SECTION

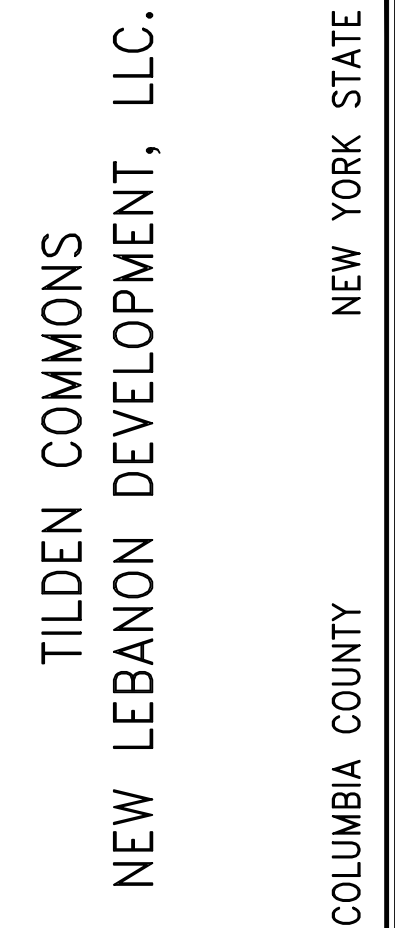

UNAUTHORIZED ALTERATION AND/OR
ADDITION TO THIS DOCUMENT
AND/OR UNAUTHORIZED USE OR
REUSE OF THIS DOCUMENT ON A
PROJECT OTHER THAN THAT
INDICATED ON THIS DOCUMENT IS A
VIOLATION OF THE NEW YORK
STATE EDUCATION LAW AND THE
CONTRACT FOR PROFESSIONAL
SERVICES AND IS THEREFORE
PROHIBITED.

[illegible]


Project Number	2024125
Drawn By	SK
Designed By	BJB
Checked By	BJB
Date	6/25/25
Scale	AS SHOWN
File Name	C10 - COVER

Sheet Title

TITLE PAGE,
LOCATION MAP
AND
DRAWING INDEX

Sheet No.

C10

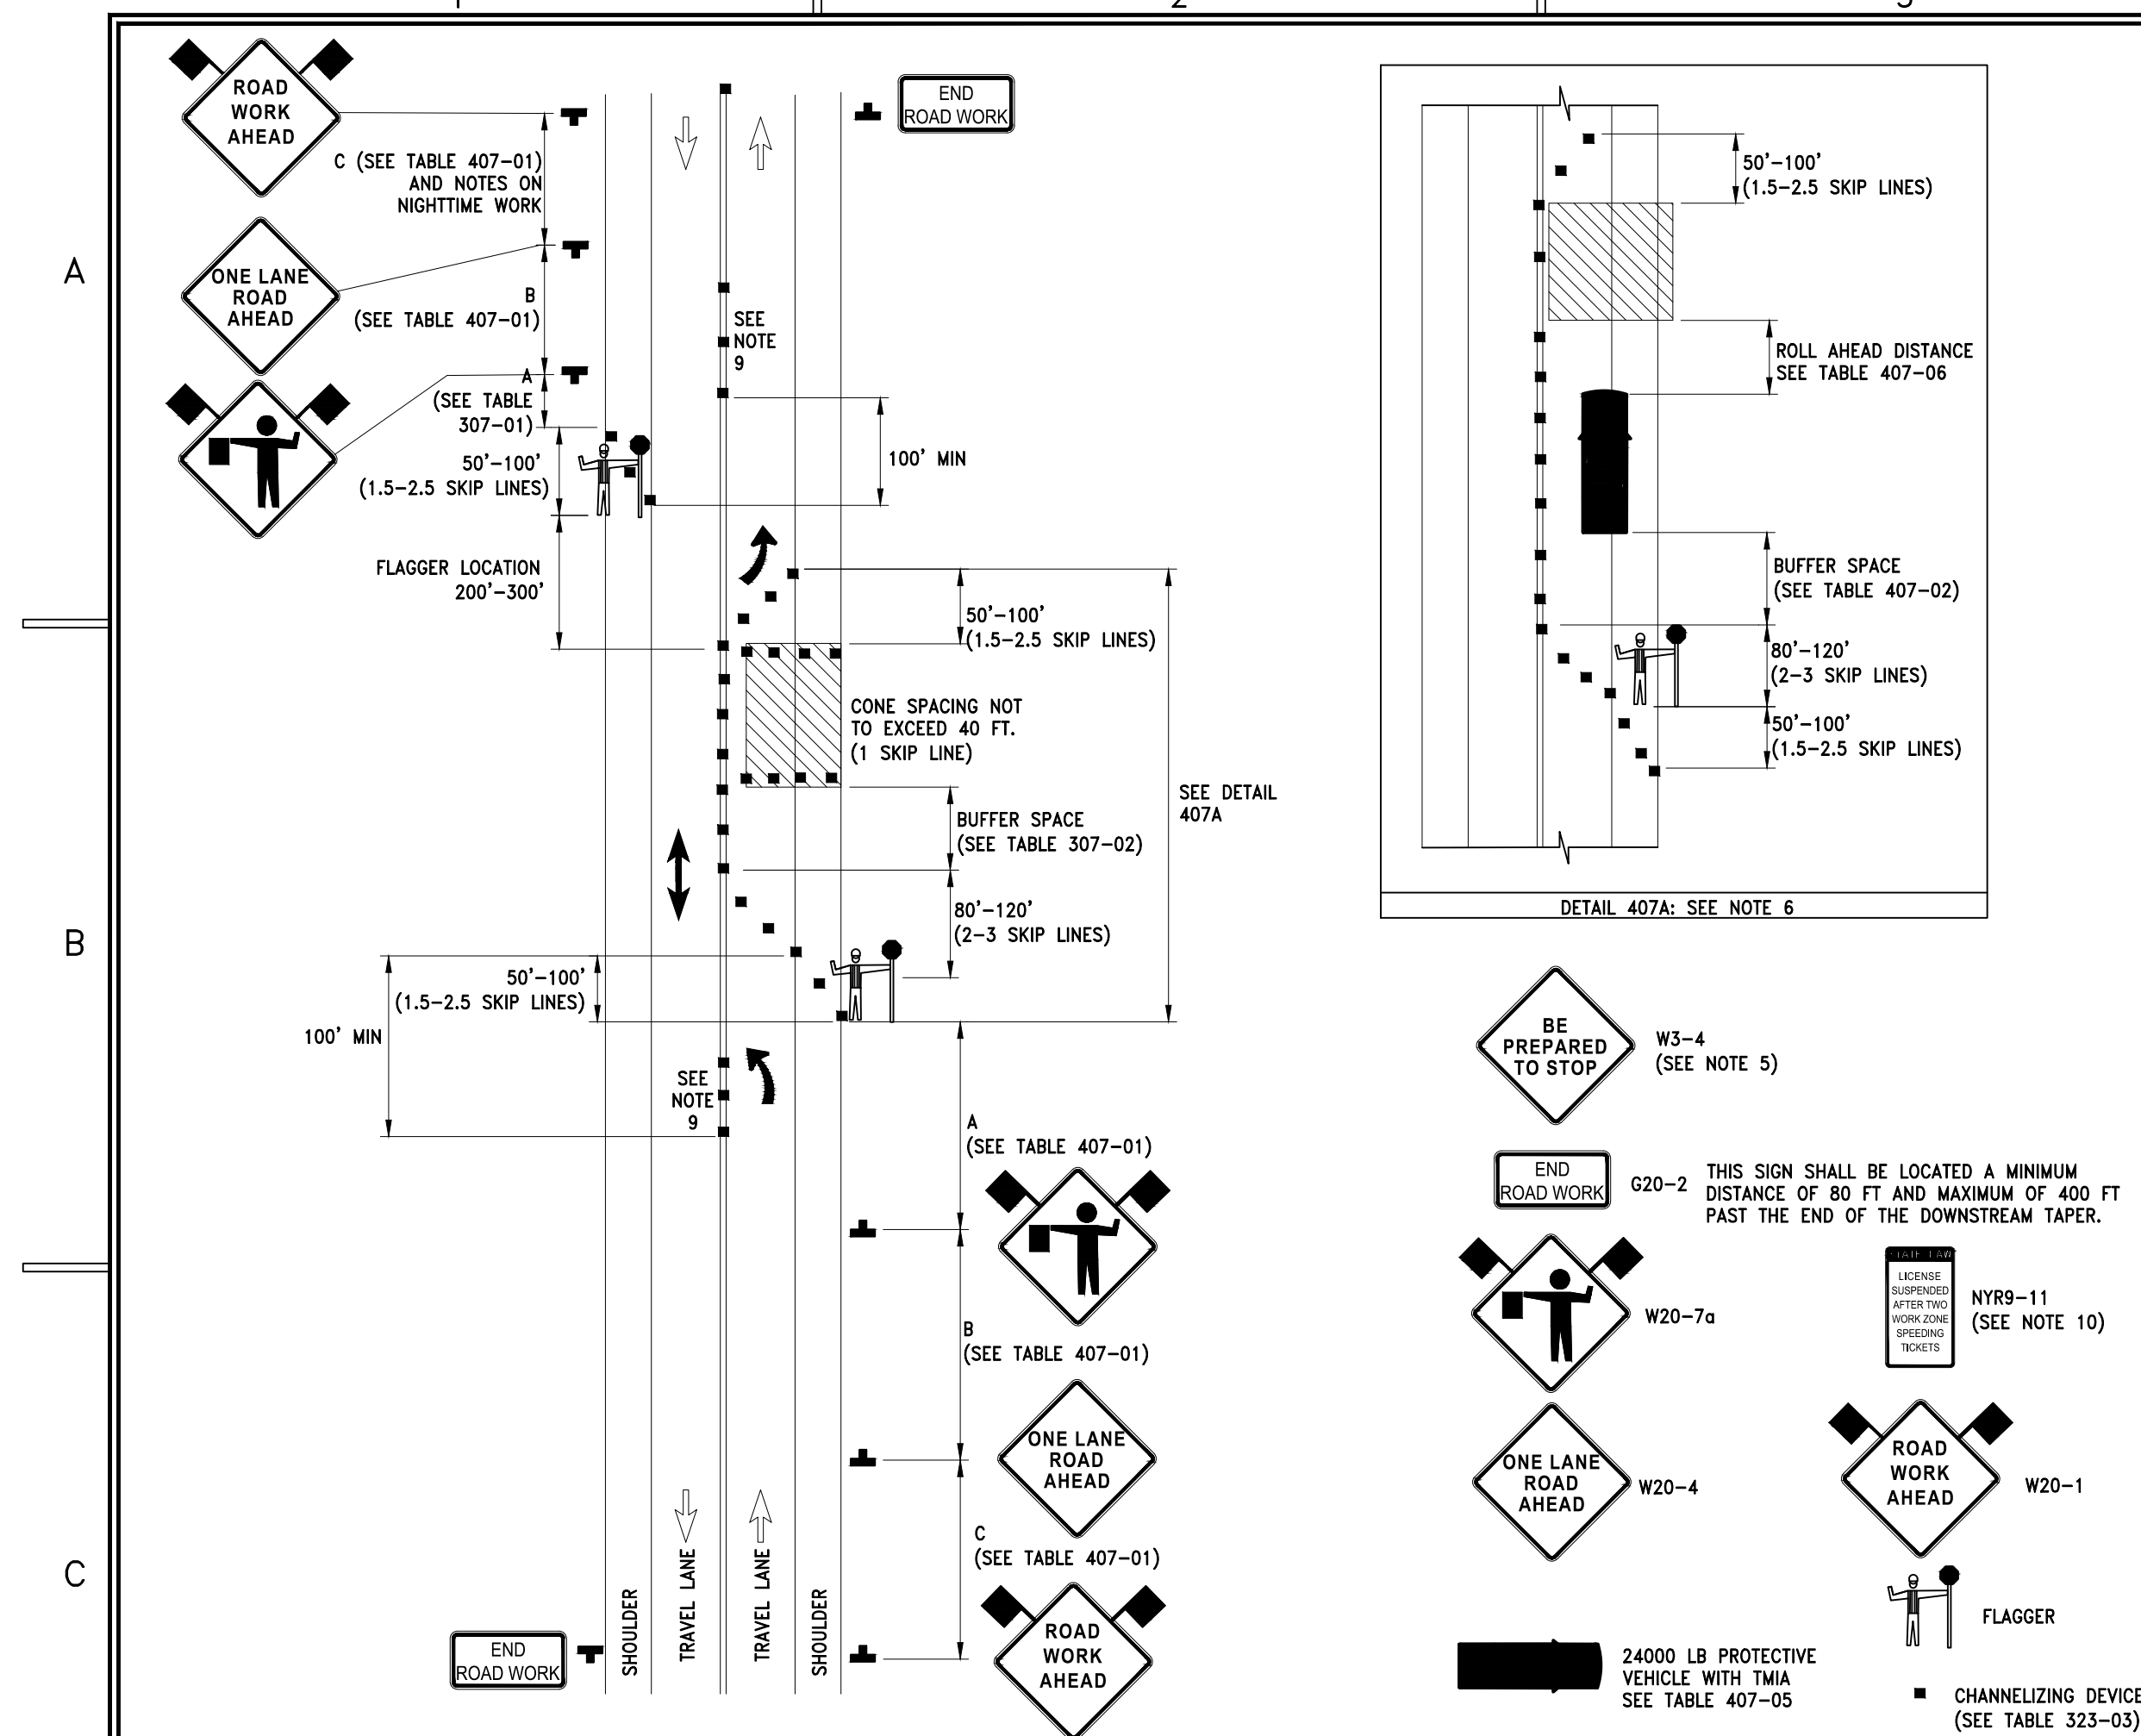

NOTES:

- INTERMEDIATE-TERM IS STATIONARY WORK THAT OCCUPIES A LOCATION MORE THAN ONE DAYLIGHT PERIOD UP TO 3 CONSECUTIVE DAYS, OR NIGHTTIME WORK LASTING MORE THAN 1 HOUR.
- WHEN A SIDE ROAD OR DRIVEWAY INTERSECTS THE ROADWAY WITHIN A WORK ZONE TRAFFIC CONTROL AREA, ADDITIONAL TEMPORARY TRAFFIC CONTROL DEVICES AND/OR FLAGGERS SHALL BE PLACED AS NEEDED. ADDITIONAL FLAGGERS SHALL BE LOCATED AT ALL INTERSECTIONS AND COMMERCIAL DRIVEWAYS LOCATED WITHIN OR NEAR THE ACTIVE WORK SPACE. NO WORK ACTIVITY, EQUIPMENT, OR STORAGE OF VEHICLES, OR MATERIAL SHALL OCCUR WITHIN THE BUFFER SPACE AT ANY TIME.
- CHANNELIZING DEVICE SPACING (CENTER TO CENTER) SHALL NOT EXCEED 20' IN THE ACTIVE WORK SPACE.
- CHANNELIZING DEVICES SHALL BE PLACED TRANSVERSELY A MINIMUM OF EVERY 800' AS SHOWN WHEN A PAVED SHOULDER HAVING A WIDTH OF 8' OR GREATER IS CLOSED FOR A DISTANCE GREATER THAN 800'.
- IF THE TRAFFIC IS EXPECTED TO QUEUE PAST THE W20-4 SIGN, A W3-4 SIGN SHOULD BE ADDED HALFWAY BETWEEN THE W20-4 AND W20-1 SIGNS.
- IF CONDITION WARRANTS, PROTECTIVE VEHICLE WITH APPROPRIATE ROLL AHEAD DISTANCE MAY BE USED IN ADVANCE OF THE WORK AREA. TO USE PROTECTIVE VEHICLE, BUFFER SPACE SHALL BE PROVIDED ACCORDINGLY, AND THE WHEELS SHALL BE ALIGNED WITH THE LANE STRIPING.
- FLAGGER SIGN (W20-7a) AND ONE LANE ROAD AHEAD SIGN (W20-4) SHALL BE REMOVED, COVERED OR TURNED AWAY FROM ROAD USERS WHEN FLAGGING OPERATIONS ARE NOT OCCURRING.
- ALL FLAGGERS SHALL USE 24" (MIN.) OCTAGON SHAPED STOP/SLOW PADDLES HAVING 6" STAFF. THE PADDLE IS THE PREFERRED DEVICE, BUT THE FLAG MAY BE USED AT INTERSECTIONS WHERE THE STOP/SLOW PADDLE WOULD OFFER CONTRADICTING INFORMATION TO DRIVERS TRAVELING IN OPPOSITE DIRECTIONS/LEGS OF THE INTERSECTION OR DURING INCIDENT MANAGEMENT SITUATIONS.
- CENTERLINE CONES MAY BE ADDED TO ENHANCE THE VISIBILITY OF THE FLAGGER STATION. IF CONES ARE USED, PLACE THEM 100 FT. (MINIMUM) FROM FLAGGER.
- THE NY9-11 SIGN IS RECOMMENDED. WHEN USED, IT SHALL BE PLACED IN ADVANCE OF THE FIRST ADVANCE WARNING SIGN. THE PLACEMENT DISTANCE SHALL BE 1000' FOR POSTED SPEED LIMITS OF 45 MPH OR HIGHER, AND 300' - 500' FOR POSTED SPEED LIMITS OF LESS THAN 45 MPH.

TABLE 407-01: ADVANCE WARNING SIGN SPACING

ROAD TYPE	DISTANCE BETWEEN SIGNS			SIGN LEGEND	
	A (FT.)	B (FT.)	C (FT.)	XX	YY
URBAN (≤ 30 MPH*)	100	100	100	100	100
URBAN (35-40 MPH*)	200	200	200	AHEAD	AHEAD
URBAN (≥ 45 MPH*)	350	350	350	1000 FT.	AHEAD
RURAL	500	500	500	1500 FT.	1000 FT.

*PRECONSTRUCTION POSTED SPEED LIMIT

TABLE 407-02: LONGITUDINAL BUFFER SPACE

PRECONSTRUCTION POSTED SPEED LIMIT (MPH)	LONGITUDINAL BUFFER SPACE DISTANCE (FT.)/# OF SKIP LINES
45	360/9
50	425/11
55	495/13
65	645/16

TABLE 407-03: CHANNELIZING DEVICE APPLICATION FOR INTERMEDIATE-TERM STATIONARY WORK ZONES

WORK ZONE PROVISIONS	MAXIMUM DEVICE SPACING (CENTER TO CENTER)	MUTCD COMPLIANT CHANNELIZING DEVICE									
		DRUMS	STANDARD CONES	TALL CONES	EXTRA TALL CONES	TEMPORARY TUBULAR MARKERS	INTERIM TUBULAR MARKERS	VERTICAL PANELS	OVERSIZED VERTICAL PANELS	TYPE III BARRICADES	
SHOULDER/MERGING/SHIFTING TAPERS	20 FT. * 40 FT. X	X							X		
MARKING FOR TRANSVERSE BUMPS (1)	N/A	X (2)			X (2)				X (2)		
TRANSVERSE DEVICE WITHIN CLOSED TRAFFIC LANE AND/OR SHOULDER	800 FT.	X		X	X			X	X	0	
REMOVAL OF EXISTING GUIDE RAIL	80 FT. 40 FT. X		X	X	X	X		X	X	0	

NOTES: X= ALLOWED, BLANK= NOT ALLOWED

- A TYPE I OBJECT MARKER MAY BE USED IN LIEU OF CHANNELIZING DEVICE
- CHANNELIZING DEVICES SHALL BE EQUIPPED WITH A FLASHING WARNING LIGHT

* SEE NOTE 3 ABOVE

TABLE 407-04: REQUIRED SIGN SIZES*

SIGN	NON-FREEWAY	FREEWAY
G20-2	36x48	48x24
W3-4	36x36	48x48
W20-1	36x36	48x48
W20-4	36x36	48x48
W20-7a	36x36	48x48
WARNING FLAG	18x18	18x18


*FREEWAY SIZES MAY BE USED ON NON-FREEWAY, IF SPACE CONSTRAINTS DO NOT EXIST.

TABLE 407-06: ROLL AHEAD DISTANCE

ROLL AHEAD DISTANCE (FT.)/# OF SKIP LINES FOR VEHICLES	STATIONARY OPERATION	
	MIN	MAX
PRECONSTRUCTION POSTED SPEED LIMIT (MPH)		
≥ 55	120/3	200/5
45-50	80/2	160/4
≤ 40	40/1	120/3

FLAGGING OPERATION SINGLE LANE CLOSURE ON 2-LANE 2-WAY ROADWAY

(NOT TO SCALE)

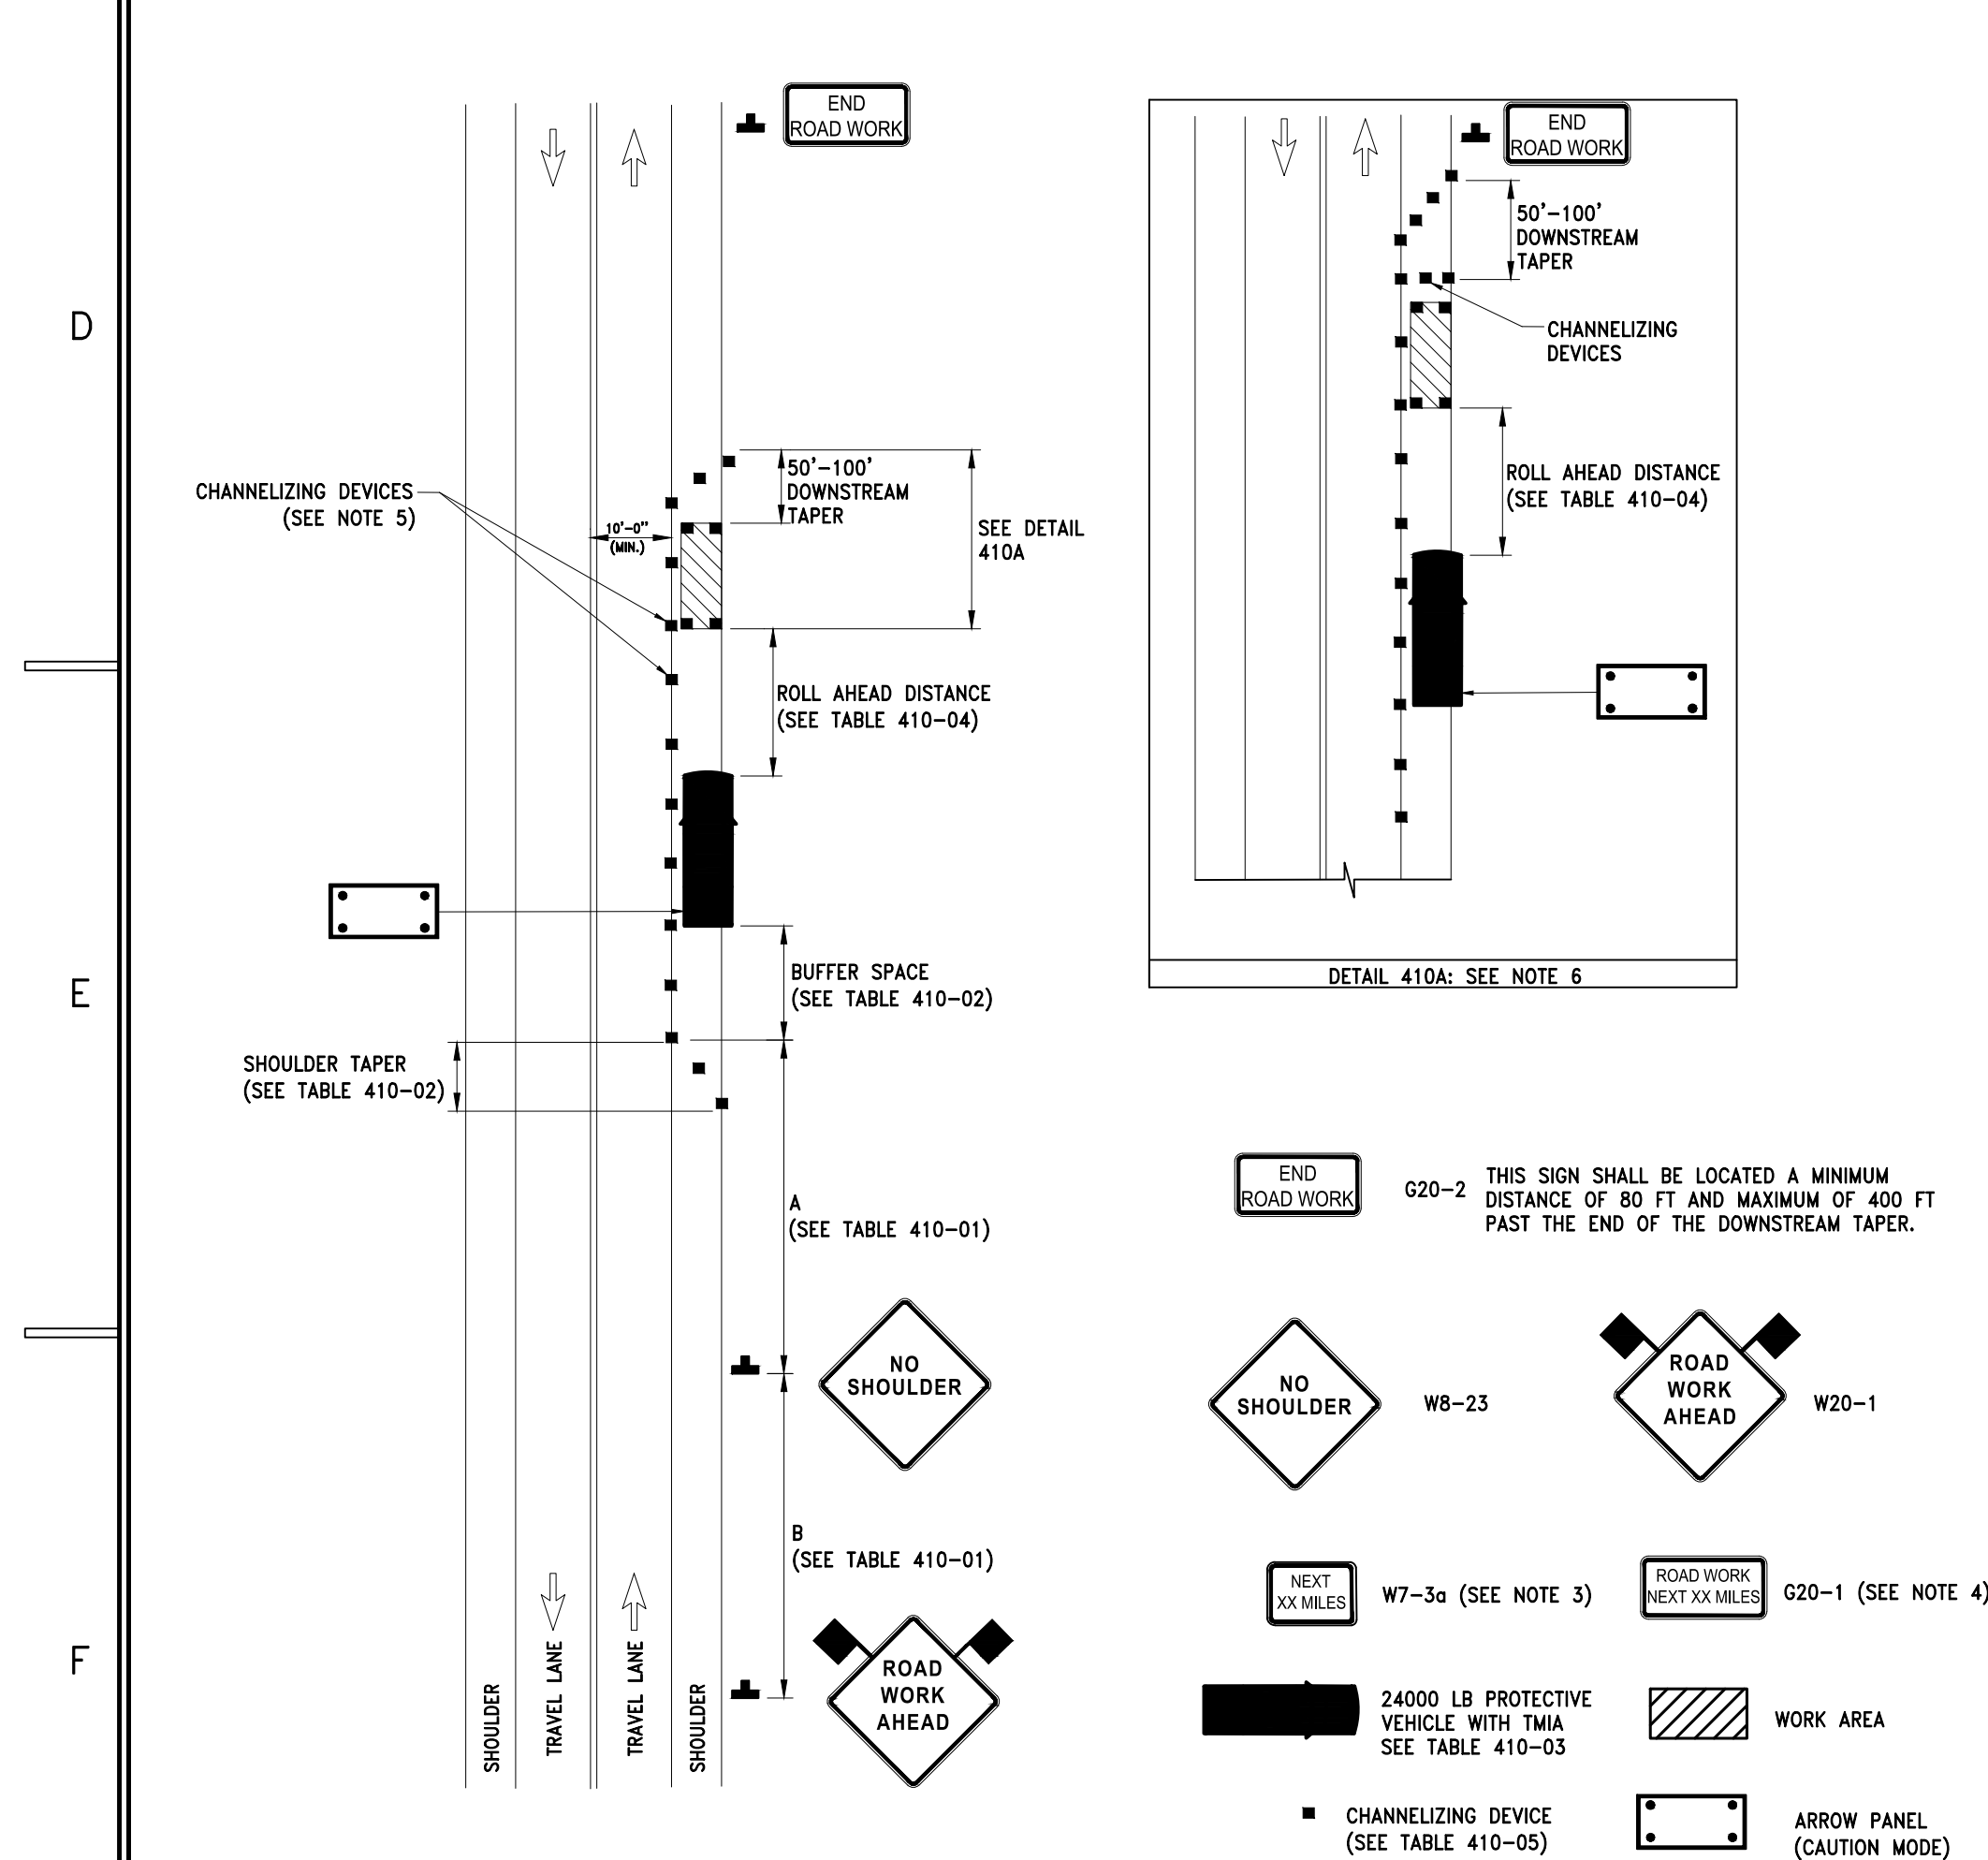

NOTES:

- INTERMEDIATE-TERM IS STATIONARY WORK THAT OCCUPIES A LOCATION MORE THAN ONE DAYLIGHT PERIOD UP TO 3 CONSECUTIVE DAYS, OR NIGHTTIME WORK LASTING MORE THAN 1 HOUR.
- WHEN A SIDE ROAD OR DRIVEWAY INTERSECTS THE ROADWAY WITHIN A WORK ZONE TRAFFIC CONTROL AREA, ADDITIONAL TEMPORARY TRAFFIC CONTROL DEVICES AND/OR FLAGGERS SHALL BE PLACED AS NEEDED. ADDITIONAL FLAGGERS SHALL BE LOCATED AT ALL INTERSECTIONS AND COMMERCIAL DRIVEWAYS LOCATED WITHIN OR NEAR THE ACTIVE WORK SPACE. NO WORK ACTIVITY, EQUIPMENT, OR STORAGE OF VEHICLES, OR MATERIAL SHALL OCCUR WITHIN THE BUFFER SPACE AT ANY TIME.
- CHANNELIZING DEVICE SPACING (CENTER TO CENTER) SHALL NOT EXCEED 20' IN THE ACTIVE WORK SPACE.
- CHANNELIZING DEVICES SHALL BE PLACED TRANSVERSELY A MINIMUM OF EVERY 800' AS SHOWN WHEN A PAVED SHOULDER HAVING A WIDTH OF 8' OR GREATER IS CLOSED FOR A DISTANCE GREATER THAN 800'.
- IF THE TRAFFIC IS EXPECTED TO QUEUE PAST THE W20-4 SIGN, A W3-4 SIGN SHOULD BE ADDED HALFWAY BETWEEN THE W20-4 AND W20-1 SIGNS.
- IF CONDITION WARRANTS, PROTECTIVE VEHICLE WITH APPROPRIATE ROLL AHEAD DISTANCE MAY BE USED IN ADVANCE OF THE WORK AREA. TO USE PROTECTIVE VEHICLE, BUFFER SPACE SHALL BE PROVIDED ACCORDINGLY, AND THE WHEELS SHALL BE ALIGNED WITH THE LANE STRIPING.
- FLAGGER SIGN (W20-7a) AND ONE LANE ROAD AHEAD SIGN (W20-4) SHALL BE REMOVED, COVERED OR TURNED AWAY FROM ROAD USERS WHEN FLAGGING OPERATIONS ARE NOT OCCURRING.
- ALL FLAGGERS SHALL USE 24" (MIN.) OCTAGON SHAPED STOP/SLOW PADDLES HAVING 6" STAFF. THE PADDLE IS THE PREFERRED DEVICE, BUT THE FLAG MAY BE USED AT INTERSECTIONS WHERE THE STOP/SLOW PADDLE WOULD OFFER CONTRADICTING INFORMATION TO DRIVERS TRAVELING IN OPPOSITE DIRECTIONS/LEGS OF THE INTERSECTION OR DURING INCIDENT MANAGEMENT SITUATIONS.
- CENTERLINE CONES MAY BE ADDED TO ENHANCE THE VISIBILITY OF THE FLAGGER STATION. IF CONES ARE USED, PLACE THEM 100 FT. (MINIMUM) FROM FLAGGER.
- THE NY9-11 SIGN IS RECOMMENDED. WHEN USED, IT SHALL BE PLACED IN ADVANCE OF THE FIRST ADVANCE WARNING SIGN. THE PLACEMENT DISTANCE SHALL BE 1000' FOR POSTED SPEED LIMITS OF 45 MPH OR HIGHER, AND 300' - 500' FOR POSTED SPEED LIMITS OF LESS THAN 45 MPH.

TABLE 410-01: ADVANCE WARNING SIGN SPACING

ROAD TYPE	DISTANCE BETWEEN SIGNS	
	A (FT.)	B (FT.)
URBAN (≤ 30 MPH*)	100	100
URBAN (35-40 MPH*)	200	200
URBAN (≥ 45 MPH*)	350	350
RURAL	500	500

*PRECONSTRUCTION POSTED SPEED LIMIT

TABLE 410-02: LONGITUDINAL BUFFER SPACE AND TAPER LENGTHS

PRECONSTRUCTION POSTED SPEED LIMIT (MPH)	LONGITUDINAL BUFFER SPACE DISTANCE (FT.)/# OF SKIP LINES	TAPER LENGTH: L (FT.)/# OF SKIP LINES/ # OF CHANNELIZING DEVICES			SHOULDER TAPER LENGTH: L/3 (FT.)/# OF SKIP LINES/ # OF CHANNELIZING DEVICES		
		FOR LANE WIDTH IN FT. (LATERAL SHIFT OF TRAFFIC FLOW PATH)			FOR SHOULDER WIDTH		
		10	11	12			
25	155/4	120/3/4	120/3/4	120/3/4	40/1/2	40/1/2	40/1/2
30	200/5	160/4/5	160/4/5	200/5/6	40/1/2	40/1/2	40/1/2
35	250/6	200/5/6	240/6/7	240/6/7	40/1/2	40/1/2	80/2/3
40	305/8	280/7/8	320/8/9	320/8/9	40/1/2	80/2/3	80/2/3
45	360/9	440/11/12	520/13/14	560/14/15	80/2/3	80/2/3	120/3/4
50	425/11	520/13/14	560/14/15	600/15/16	80/2/3	120/3/4	160/4/5
55	495/13	560/14/15	600/15/16	680/17/18	80/2/3	120/3/4	160/4/5

TABLE 410-03: PROTECTIVE VEHICLE REQUIREMENTS

CLOSURE TYPE	ROAD TYPE & SPEED	NON-FREEWAY		
		≥ 45 MPH	35 - 40 MPH	≤ 30 MPH
LANE CLOSURE OR ENCROACHMENT	EXPOSURE CONDITIONS (1)			
	WORKERS ON FOOT OR VEHICLE EXPOSED TO TRAFFIC	P, TMIA	P, TMIA	SEE NOTE 2
SHOULDER CLOSURE OR ENCROACHMENT	OTHER HAZARDS NO WORKERS EXPOSED	P, TMIA	SEE NOTE 2	SEE NOTE 2
	WORKERS ON FOOT OR VEHICLE EXPOSED TO TRAFFIC	P, TMIA	SEE NOTE 2	SEE NOTE 2

LEGEND

P: PROTECTIVE VEHICLE REQUIRED FOR EACH CLOSED LANE & EACH CLOSED PAVED SHOULDER 8' OR WIDER, IF THE WORK SPACE MOVES WITHIN THE STATIONARY CLOSURE, THE PROTECTIVE VEHICLE SHALL BE REPOSITIONED ACCORDINGLY

TMIA: TMIA REQUIRED

NOTES:

- THE EXPOSURE CONDITIONS ASSUME THERE IS NO POSITIVE PROTECTION PRESENT
- EITHER A PROTECTIVE VEHICLE OR THE STANDARD BUFFER SPACE SHALL BE PROVIDED

TABLE 410-04: ROLL AHEAD DISTANCE

ROLL AHEAD DISTANCE (FT.)/# OF SKIP LINES FOR VEHICLES	STATIONARY OPERATION	
	MIN	MAX
PRECONSTRUCTION POSTED SPEED LIMIT (MPH)		
≥ 55	120/3	200/5
45-50	80/2	160/4
≤ 40	40/1	120/3

TABLE 410-05: CHANNELIZING DEVICE APPLICATION FOR INTERMEDIATE-TERM STATIONARY WORK ZONES

WORK ZONE PROVISIONS	MAXIMUM DEVICE SPACING (CENTER TO CENTER)	MUTCD COMPLIANT CHANNELIZING DEVICE									
		DRUMS	STANDARD CONES	TALL CONES	EXTRA TALL CONES	TEMPORARY TUBULAR MARKERS	INTERIM TUBULAR MARKERS	VERTICAL PANELS	OVERSIZED VERTICAL PANELS	TYPE III BARRICADES	
SHOULDER/MERGING/SHIFTING TAPERS	20 FT. * 40 FT. X	X							X		
MARKING FOR TRANSVERSE BUMPS (1)	N/A	X (2)			X (2)				X (2)		
TRANSVERSE DEVICE WITHIN CLOSED TRAFFIC LANE AND/OR SHOULDER	800 FT.	X		X	X			X	X	0	
REMOVAL OF EXISTING GUIDE RAIL	80 FT. 40 FT. X		X	X	X	X		X	X	0	

NOTES: X= ALLOWED, BLANK= NOT ALLOWED

- A TYPE I OBJECT MARKER MAY BE USED IN LIEU OF CHANNELIZING DEVICE
- CHANNELIZING DEVICES SHALL BE EQUIPPED WITH A FLASHING WARNING LIGHT

* SEE NOTE 3 ABOVE

TABLE 410-06: REQUIRED SIGN SIZES*

SIGN	NON-FREEWAY	FREEWAY
G20-2	36x48	48x24
W20-1	36x36	48x48
W21-5	36x36	48x48
W7-3a	24x18	36x30
G20-1	36x18	48x24
WARNING FLAG	18x18	18x18

*FREEWAY SIZES MAY BE USED ON NON-FREEWAY, IF SPACE CONSTRAINTS DO NOT EXIST.



**Lamont
Engineers**

ENGINEERS - PLANNERS
FACILITY OPERATIONS

197 ELM ST., CORBESKILL, NY 12043
(518) 234-4028

www.lamontengineers.com

Consultant

TILDEN COMMONS
NEW LEBANON DEVELOPMENT, LLC.

NEW YORK STATE

COLUMBIA COUNTY

UNAUTHORIZED ALTERATION AND/OR ADDITION TO THIS DOCUMENT AND/OR UNAUTHORIZED USE OR REUSE OF THIS DOCUMENT ON A PROJECT OTHER THAN THAT INDICATED ON THIS DOCUMENT IS A VIOLATION OF THE NEW YORK STATE EDUCATION LAW AND THE CONTRACT FOR PROFESSIONAL SERVICES AND IS THEREFORE PROHIBITED.

Stamp



Issue	Rev.	Date	Remarks
1	0	7/7/25	PLANNING BOARD COMMENTS
2	0	6/25/25	PER PLANNING BOARD COMMENTS

Project Number 2024125
Drawn By SK
Designed By BJB
Checked By BJB
Date 6/25/25
Scale AS SHOWN
File Name C30

Sheet Title

WORK ZONE
TRAFFIC CONTROL
DETAILS

Sheet No.

C30

A


B

C

D

E

F

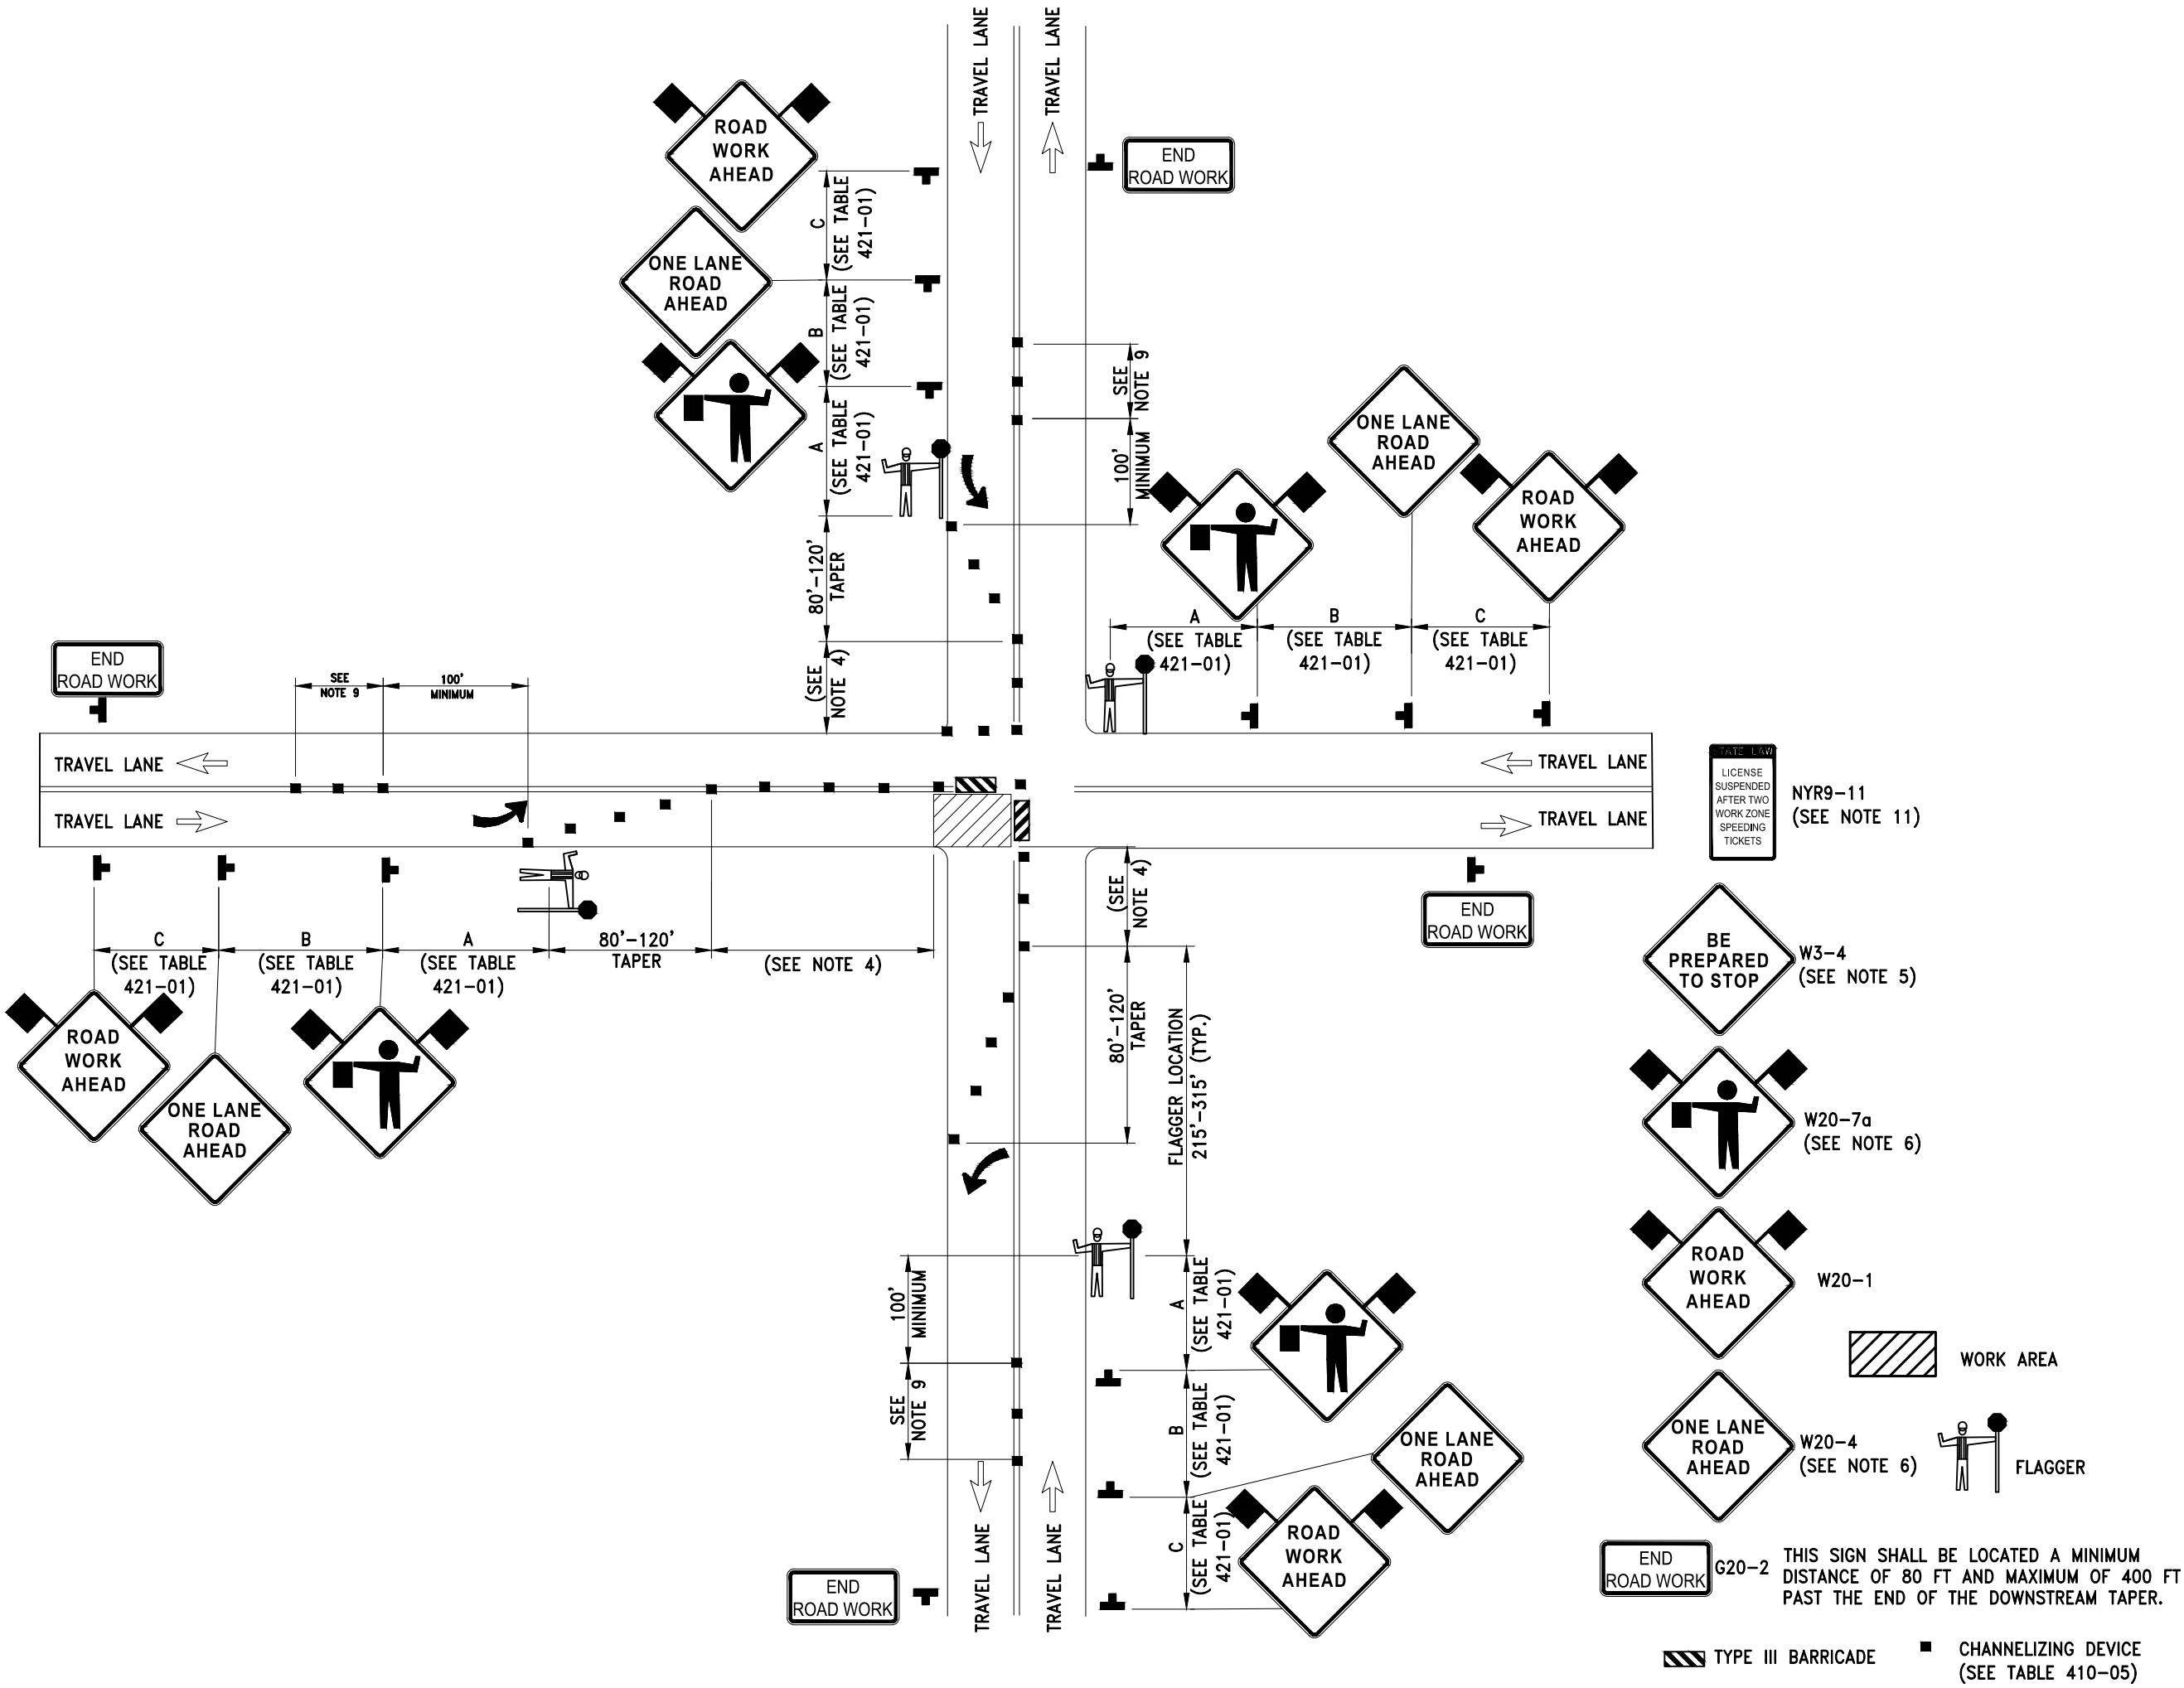

NOTES:

- INTERMEDIATE-TERM IS STATIONARY WORK THAT OCCUPIES A LOCATION MORE THAN ONE DAYLIGHT PERIOD UP TO 3 CONSECUTIVE DAYS, OR NIGHTTIME WORK LASTING MORE THAN 1 HOUR.
- AT SIGNALIZED INTERSECTIONS, SIGNALS SHALL BE TURNED OFF FOR ANY FLAGGING OPERATIONS, UNLESS OTHERWISE AUTHORIZED BY THE ENGINEER.
- CHANNELIZING DEVICE SPACING (CENTER TO CENTER) SHALL NOT EXCEED 20' IN THE ACTIVE WORK SPACE.
- IF CONDITIONS WARRANT, PROTECTIVE VEHICLE WITH APPROPRIATE ROLL AHEAD DISTANCE MAY BE USED IN ADVANCE OF THE WORK AREA. TO USE PROTECTIVE VEHICLE, BUFFER SPACE SHALL BE PROVIDED ACCORDINGLY AND THE VEHICLE SHALL BE POSITIONED PARALLEL TO TRAFFIC AND HAVE THE WHEELS ALIGNED WITH THE LANE STRIPING.
- IF THE TRAFFIC IS EXPECTED TO QUEUE PAST THE W20-4 SIGN, A W3-4 SIGN SHOULD BE ADDED HALFWAY BETWEEN THE W20-4 AND W20-1 SIGNS.
- FLAGGER SIGN IW20-7a AND ONE LANE ROAD AHEAD SIGN (W20-4) SHALL BE REMOVED, COVERED OR TURNED AWAY FROM ROAD USERS WHEN FLAGGING OPERATIONS ARE NOT OCCURRING.
- ALL FLAGGERS SHALL USE 24" (MIN.) OCTAGON SHAPED STOP/SLOW PADDLES HAVING 6" STAFF. THE PADDLE IS THE PREFERRED DEVICE, BUT THE FLAG MAY BE USED AT INTERSECTIONS WHERE THE STOP/SLOW PADDLE WOULD OFFER CONTRADICTING INFORMATION TO DRIVERS TRAVELING IN OPPOSITE DIRECTIONS/LESS OF THE INTERSECTION OR DURING INCIDENT MANAGEMENT SITUATIONS.
- ADDITIONAL FLAGGERS SHALL BE LOCATED AT ALL INTERSECTIONS AND COMMERCIAL DRIVEWAYS LOCATED WITHIN OR NEAR THE ACTIVE WORK AREA.
- CENTERLINE CONES MAY BE ADDED TO ENHANCE THE VISIBILITY OF THE FLAGGER STATION. IF CONES ARE USED, PLACE THEM 100 FT. (MINIMUM) FROM FLAGGER.
- NO WORK ACTIVITY, EQUIPMENT, OR STORAGE OF VEHICLES, OR MATERIAL SHALL OCCUR WITHIN THE BUFFER SPACE AT ANY TIME.
- THE NYR9-11 SIGN IS RECOMMENDED. WHEN USED, IT SHALL BE PLACED IN ADVANCE OF THE FIRST ADVANCE WARNING SIGN. THE PLACEMENT DISTANCE SHALL BE 1000' FOR POSTED SPEED LIMITS OF 45 MPH OR HIGHER, AND 300' - 500' FOR POSTED SPEED LIMITS OF LESS THAN 45 MPH.

TABLE 421-01: ADVANCE WARNING SIGN SPACING

ROAD TYPE	DISTANCE BETWEEN SIGNS			SIGN LEGEND	
	A (FT.)	B (FT.)	C (FT.)	XX	YY
URBAN (≤ 30 MPH*)	100	100	100	100	100
URBAN (35-40 MPH*)	200	200	200	AHEAD	AHEAD
URBAN (≥ 45 MPH*)	350	350	350	1000 FT.	1000 FT.
RURAL	500	500	500	1500 FT.	1000 FT.

*PRECONSTRUCTION POSTED SPEED LIMIT

TABLE 421-02: CHANNELIZING DEVICE APPLICATION FOR INTERMEDIATE-TERM STATIONARY WORK ZONES

WORK ZONE PROVISIONS	MAXIMUM DEVICE SPACING (CENTER TO CENTER)	MUTCD COMPLIANT CHANNELIZING DEVICE							
		DRUMS	STANDARD CONES	TALL CONES	EXTRA TALL CONES	TEMPORARY TUBULAR MARKERS	INTERIM TUBULAR MARKERS	VERTICAL PANELS	OVERSIZED VERTICAL PANELS
INTERMEDIATE-TERM STATIONARY WORK ZONES INVOLVE WORK THAT OCCUPIES A LOCATION FOR MORE THAN 1 DAYLIGHT PERIOD UP TO 3 CONSECUTIVE DAYS, OR NIGHTTIME WORK THAT OCCUPIES A LOCATION FOR MORE THAN 1 HOUR									
SHOULDER/MERGING/SHIFTING TAPERS	20 FT. * 40 FT.	X X							X X
MARKING FOR TRANSVERSE BUMPS (1)	N/A	X (2)		X (2)					X (2)
TRANSVERSE DEVICE WITHIN CLOSED TRAFFIC LANE AND/OR SHOULDER	800 FT.	X		X	X			X	X
REMOVAL OF EXISTING GUIDE RAIL	80 FT. 40 FT.	X X		X	X	X		X	X

NOTES: X= ALLOWED, BLANK= NOT ALLOWED
1. - A TYPE 1 OBJECT MARKER MAY BE USED IN LIEU OF CHANNELIZING DEVICE
2. - CHANNELIZING DEVICES SHALL BE EQUIPPED WITH A FLASHING WARNING LIGHT

* SEE NOTE 3 ABOVE

TABLE 421-03: REQUIRED SIGN SIZES*

SIGN	NON-FREEWAY	FREEWAY
W20-1	36x36	48x48
W20-4	36x36	48x48
W20-7A	36x36	48x48
G20-2	36x18	48x24
WARNING FLAG	18x18	18x18

*FREEWAY SIZES MAY BE USED ON NON-FREEWAY, IF SPACE CONSTRAINTS DO NOT EXIST.

FLAGGING OPERATION
2-LANE 2-WAY ROADWAY INTERSECTION
(NOT TO SCALE)

Consultant

TILDEN COMMONS
NEW LEBANON DEVELOPMENT, LLC.
NEW YORK STATE
COLUMBIA COUNTY

UNAUTHORIZED ALTERATION AND/OR ADDITION TO THIS DOCUMENT AND/OR UNAUTHORIZED USE OR REUSE OF THIS DOCUMENT ON A PROJECT OTHER THAN THAT INDICATED ON THIS DOCUMENT IS A VIOLATION OF THE NEW YORK STATE EDUCATION LAW AND THE CONTRACT FOR PROFESSIONAL SERVICES AND IS THEREFORE PROHIBITED.

Stamp



Rev.	Date	Remarks
1	7/7/25	PLANNING BOARD COMMENTS
2	8/4/25	

Project Number	2024125
Drawn By	SK
Designed By	BJB
Checked By	BJB
Date	6/25/25
Scale	AS SHOWN
File Name	C30

Sheet Title
WORK ZONE
TRAFFIC CONTROL
DETAILS

Sheet No.

C31

STORMWATER POLLUTION PREVENTION PLAN NOTES (SWPPP)

THIS SWPPP WAS PREPARED IN COMPLIANCE WITH THE SPDES GENERAL PERMIT GP-0-25-001.

THE OWNER IS SOLELY RESPONSIBLE FOR IMPLEMENTING AND ENFORCING THE CONTENTS OF THIS STORMWATER POLLUTION PREVENTION PLAN DURING CONSTRUCTION. THE OWNER WILL BE RESPONSIBLE FOR ALL POST-CONSTRUCTION INSPECTION AND MAINTENANCE DUTIES. SEE CERTIFICATION REQUIREMENTS IN SECTION I.

I. CERTIFICATION:

THIS STORMWATER POLLUTION PREVENTION PLAN REFLECTS ALL REQUIREMENTS AS DESCRIBED IN THE NEW YORK STATE DEPARTMENT OF ENVIRONMENTAL CONSERVATION (NYSDEC) SPDES GENERAL PERMIT FOR STORMWATER DISCHARGES ASSOCIATED WITH CONSTRUCTION ACTIVITY. TO ENSURE COMPLIANCE, THIS PLAN WAS PREPARED IN ACCORDANCE WITH THE LATEST EDITION OF "NEW YORK STANDARDS AND SPECIFICATIONS FOR EROSION AND SEDIMENT CONTROL" MANUAL PUBLISHED BY THE EMPIRE STATE SOIL AND WATER CONSERVATION SOCIETY, AND THE NYSDEC PUBLICATION ENTITLED "STORMWATER MANAGEMENT DESIGN MANUAL - JULY 2024".

ALL CONTRACTORS AND SUBCONTRACTORS RESPONSIBLE FOR SITEWORK ON THIS CONTRACT SHALL SIGN A COPY OF THE FOLLOWING STATEMENT BEFORE UNDERTAKING ANY CONSTRUCTION ACTIVITY ON THE PROJECT. A COPY OF THIS STATEMENT IS INCLUDED IN THE SWPPP.

"I HEREBY CERTIFY THAT I UNDERSTAND AND AGREE TO COMPLY WITH THE TERMS AND CONDITIONS OF THE SWPPP AND AGREE TO IMPLEMENT ANY CORRECTIVE ACTIONS IDENTIFIED BY THE QUALIFIED INSPECTOR DURING A SITE INSPECTION. I ALSO UNDERSTAND THAT THE OWNER OR OPERATOR MUST COMPLY WITH THE TERMS AND CONDITIONS OF THE MOST CURRENT VERSION OF THE NEW YORK STATE POLLUTANT DISCHARGE ELIMINATION SYSTEM (SPDES) GENERAL PERMIT FOR STORMWATER DISCHARGES FROM CONSTRUCTION ACTIVITIES AND THAT IT IS UNLAWFUL FOR ANY PERSON TO CAUSE OR CONTRIBUTE TO A VIOLATION OF WATER QUALITY STANDARDS. FURTHERMORE, I UNDERSTAND THAT CERTIFYING FALSE, INCORRECT OR INACCURATE INFORMATION IS A VIOLATION OF THE REFERENCED PERMIT AND THE LAWS OF NEW YORK STATE AND COULD SUBJECT ME TO CRIMINAL, CIVIL AND/OR ADMINISTRATIVE PROCEEDINGS."

THE CERTIFICATION MUST INCLUDE THE NAME AND TITLE OF THE PERSON PROVIDING THE SIGNATURE IN ACCORDANCE WITH PART V.H OF THE GENERAL PERMIT; THE NAME ADDRESS AND PHONE NO. OF THE CONTRACTING FIRM; THE ADDRESS OF THE SITE; AND THE DATE THE CERTIFICATION IS MADE. SEE THE COMPLETE SWPPP FOR CERTIFICATION FORM.

II. SEQUENCE OF MAJOR CONSTRUCTION ACTIVITIES:

- NO WORK WILL BE ALLOWED TO BE COMPLETED OUT OF SEQUENCE WITHOUT WRITTEN AUTHORIZATION FROM THE ENGINEER. CONTRACTOR MAY NOT DISTURB MORE THAN 5 ACRES AT ANY ONE TIME.
- STAKE OUT LIMIT OF DISTURBANCE. STAKEOUT POINTS SHALL HAVE A MAXIMUM SPACING OF 15'. COORDINATE WITH RESIDENT PROJECT REPRESENTATIVE.
 - PROVIDE CONSTRUCTION/SNOW FENCE ALONG SENSITIVE AREAS DESIGNATED ON DRAWINGS AHEAD OF ALL FURTHER OPERATIONS. DO NOT TRENCH IN.
 - ACCESS WORK AREAS FROM APPROVED ACCESS WAYS SHOWN ON THE DRAWING.
 - PROVIDE SILT FENCE AS INDICATED ON THE DRAWINGS OR ORDERED BY ENGINEER.
 - PROVIDE STABILIZED CONSTRUCTION ENTRANCES AS INDICATED ON THE DRAWINGS.
 - FIELD LOCATE AND CONSTRUCT TEMPORARY STAGING AND STOCKPILING AREAS. COORDINATE WITH ENGINEER.
 - CONDUCT DEMOLITION WORK, INCLUDING BUILDINGS, ASPHALT, AND SUBBASE.
 - CLEAR TREES AND BRUSH WITHIN THE WORK AREA LIMITS. DO NOT DISTURB TREES AND BRUSH OUTSIDE THE LIMIT OF DISTURBANCE. DO NOT DISTURB TREES SCHEDULED TO REMAIN.
 - REMOVE ALL TOPSOIL WITHIN PROPOSED GRADING AREAS AND STOCKPILE AT LOCATIONS DESIGNATED ON PLANS.
 - REMOVE SUBSOIL AS REQUIRED, STOCKPILE ON-SITE OR DISPOSE SURPLUS OFF-SITE.
 - CONSTRUCT FOUNDATIONS AND ESTABLISH ROUGH GRADE TO WITHIN 6" OF FINISHED GRADE. CONSTRUCT UTILITY PIPING AND STRUCTURES.
 - PROVIDE PAVED PARKING/DRIVEWAY AREA SUBBASE.
 - CONSTRUCT BUILDING.
 - UPON COMPLETION OF ROUGH GRADING WORK, INCLUDING RE-USE OF STOCKPILED SUBSOIL, CONTRACTOR SHALL SEED AND MULCH ALL DISTURBED AREAS WITHIN 7 DAYS.
 - EXCESS NATIVE SOIL NOT USED FOR THE PROJECT SHALL BE DISPOSED OF OFF-SITE AT AN APPROPRIATE SPOILS AREA.
 - CONSTRUCT INFILTRATION AND INFILTRATION BIORETENTION BASINS. IF SOILS WITHIN THESE AREAS ARE COMPACTED DURING CONSTRUCTION, CONTRACTOR SHALL PROVIDE SOIL RESTORATION AS REQUIRED BY ENGINEER.
 - CONTRACTOR SHALL PROVIDE JUTE MESH ON SLOPES GREATER THAN 3H:1V, AS INDICATED ON THE DRAWINGS, OR AS ORDERED BY ENGINEER.
 - ESTABLISH FINISHED GRADE. PROVIDE DRIVEWAY AND PARKING AREA ASPHALT PAVEMENT. REMOVE TEMPORARY STAGING/STOCKPILE AREAS AND RESTORE PER PLANS.
 - CONTRACTOR SHALL SEED AND MULCH ALL DISTURBED AREAS WITH SEEDING AS OUTLINED IN SEEDING SCHEDULE.
 - UPON ESTABLISHMENT OF TURF, CONTRACTOR SHALL REMOVE ALL EROSION AND SEDIMENT CONTROL DEVICES AND RESTORE THOSE AREAS AS NECESSARY.

III. NON-STORMWATER DISCHARGES

DEWATERING

- EXCAVATION DEWATERING SHALL BE ACCOMPLISHED BY INSTALLING A PERFORATED STANDPIPE PACKED IN STONE, IN A SUMP, ADJACENT TO THE WORK AREA.
- DO NOT PUMP WATER DIRECTLY FROM THE EXCAVATION
- DIVERT SURFACE WATER AWAY FROM THE EXCAVATION AND WORK AREA
- DEWATERING EFFLUENT SHALL BE PUMPED TO A STABLE GRASSY AREA, TO A GEOTEXTILE SEDIMENT BAG OR TO A TEMPORARY SETTLING BASIN FOR FILTERING AND SETTLING
- FILTERING OR SETTLING PRACTICE SHALL BE APPROPRIATELY SIZED FOR THE PUMP USED
- LOCATION OF FILTERING OR SETTLING PRACTICE SHALL BE APPROVED BY THE ENGINEER
- DEWATERING EFFLUENT ENTERING ANY STREAM OR WATERCOURSE SHALL CAUSE NO VISIBLE CONTRAST TO THE RECEIVING WATERS
- IF DEWATERING EFFLUENT FILTERING/SETTLING PRACTICES ARE FOUND TO BE INEFFECTIVE, CONTRACTOR SHALL CEASE OPERATIONS IMMEDIATELY AND CORRECT THE PROCEDURE.

CONCRETE TRUCK WASHOUT

CONCRETE TRUCKS SHALL BE ALLOWED TO WASH OUT OR DISCHARGE SURPLUS CONCRETE ONLY AT LOCATIONS SPECIFICALLY APPROVED BY THE ENGINEER. CONCRETE TRUCKS SHALL NOT, UNDER ANY CIRCUMSTANCES, BE ALLOWED TO DISCHARGE WASH WATER INTO WETLANDS, WATER COURSES, OR STORM DRAINAGE. CONCRETE TRUCK WASH AREAS SHALL BE ALLOWED TO DRY AND THEN BE BROKEN UP INTO PIECES NO LARGER THAN 4" IN ANY DIMENSION AND BURIED BELOW NEW PAVEMENT SURFACES.

THE WASHOUT SHALL BE LOCATED A MINIMUM OF 100 FEET FROM DRAINAGE SWALES, STORM DRAIN INLETS, WETLANDS, STREAMS AND OTHER WATER SURFACES. PREVENT SURFACE WATER FROM ENTERING THE STRUCTURE EXCEPT FOR THE ACCESS ROAD. PROVIDE APPROPRIATE ACCESS WITH A GRAVEL ACCESS ROAD SLOPED DOWN TO THE STRUCTURE. SIGNS SHALL BE PLACED TO DIRECT DRIVERS TO THE FACILITY AFTER THEIR LOAD IS DISCHARGED.

IV. CONSTRUCTION EROSION & SEDIMENT CONTROLS:

IMMEDIATE STABILIZATION: FOR AREAS NEAR WETLANDS MULCH WORK AREA WITH WOOD CHIPS, HAY OR STRAW IMMEDIATELY AFTER ROUGH GRADING FOLLOWING EACH SOIL DISTURBING OPERATION. ANY WORK AREA ON SLOPES OF 10% OR GREATER SHALL BE STABILIZED NO LATER THAN THE END OF EACH DAY. SEE SEQUENCE OF MAJOR CONSTRUCTION ACTIVITIES ON SHEETS C100-C102.

TEMPORARY STABILIZATION: TOPSOIL STOCKPILES AND DISTURBED PORTIONS OF THE SITE WHERE CONSTRUCTION ACTIVITY TEMPORARILY CEASES SHALL BE STABILIZED WITH TEMPORARY SEED AND MULCH IMMEDIATELY AFTER THE TEMPORARY CESSATION OF CONSTRUCTION ACTIVITY IN THAT AREA. ALL AREAS MUST BE STABILIZED NO LATER THAN 7 DAYS AFTER WORK HAS CEASED. THE TEMPORARY SEED SHALL BE APPLIED AT THE RATE OF 30 POUNDS PER ACRE. STRAW (CEREAL GRAIN) MULCH SHALL BE APPLIED AT A RATE OF 2 TON/ACRE. SLOPES OVER 3(H):1(V) SHALL BE STABILIZED WITH JUTE MESH, UNTIL SUCH TIME AS VEGETATION HAS BEEN ESTABLISHED. AREAS TO BE PAVED SHALL BE TEMPORARILY STABILIZED WITH GEOTEXTILES AND STONE SUB-BASE MATERIAL, AS SHOWN ON THE PLANS, UNTIL PAVEMENT IS INSTALLED.

PERMANENT STABILIZATION: DISTURBED PORTIONS OF THE SITE WHERE CONSTRUCTION ACTIVITIES HAVE PERMANENTLY CEASED SHALL BE STABILIZED WITH PERMANENT SEED NO LATER THAN 14 DAYS AFTER THE LAST CONSTRUCTION ACTIVITY. PRIOR TO PERMANENT SEEDING, APPLY LIME TO THE SOIL TO ATTAIN A pH OF 6.5 IN THE UPPER 2 INCHES OF SOIL. APPLY COMMERCIAL FERTILIZER AT 850 LBS OF 5-5-10 OR EQUIVALENT PER ACRE.

PERMANENT SEED SHALL BE AS FOLLOWS:
LAWN/GRADED AREAS: 65% CREEPING RED FESCUE (85-114 LBS/ACRE), 20% PERENNIAL RYEGRASS (26-35 LBS/ACRE) 15% FINE FESCUE (19-26 LBS/ACRE)

NON-GRADED AREAS: CONSERVATION MIX BY NEW ENGLAND WETLAND PLANTS, OR EQUAL. APPLY AT 25 LBS/ACRE OR MANUFACTURERS RECOMMENDATION.

APPLY OTHER SEED MIXES AS NOTED ON THE DRAWINGS AT THE RESPECTIVE MANUFACTURERS RECOMMENDATIONS.

APPLY STRAW (CEREAL GRAIN) MULCH AT A RATE OF 2 TONS/ACRE.

MAINTAIN A pH OF 6.0-7.0 IN PERMANENT SEEDED AREAS. FERTILIZE IN LATE MAY TO EARLY JUNE AND REPEAT IN LATE AUGUST IF SOD DENSITY IS NOT ADEQUATE. AVOID FERTILIZING WHEN HEAT IS GREATER THAN 85°F.

SILT FENCING: AT A MINIMUM, SILT FENCING SHALL BE INSTALLED AT LOCATIONS SHOWN AND AS DETAILED ON THE DRAWINGS. CONTRACTOR MAY BE REQUIRED TO PROVIDE ADDITIONAL SILT FENCING, TO PROVIDE NECESSARY SEDIMENT CONTROL WHERE ACTIVITIES OF THE CONTRACTOR MAY RESULT IN OFF-SITE SEDIMENT DISCHARGE.

CONSTRUCTION FENCING: SHALL BE INSTALLED AT LOCATIONS SHOWN AND AS DETAILED ON THE DRAWINGS. THE PURPOSE OF THE FENCING IS TO DELINEATE THE LIMITS OF DISTURBANCE AND TO PROTECT THE BUFFER ZONE VEGETATION.

OFFSITE TRACKING OF VEHICLES: A STABILIZED CONSTRUCTION ENTRANCE SHALL BE PROVIDED, IF NECESSARY, TO REDUCE VEHICLE TRACKING OF SEDIMENTS ONTO THE ADJACENT PARKING AREAS AND ONTO STREETS. ALL SEDIMENTS TRACKED ONTO STREETS SHALL BE IMMEDIATELY REMOVED AND SEDIMENTS TRACKED ONTO THE PARKING AREAS SHALL BE REMOVED AT THE END OF EACH WORK DAY. SITEWORK CONTRACTOR SHALL PROVIDE TRUCK TIRE CLEANING AT ALL SITE EGRESS POINTS AS NEEDED TO PREVENT TRACKING ONTO STREETS AND THE EXISTING PARKING AREAS.

EXCAVATION: ALL EXCAVATED MATERIAL AND SIDE CAST FROM TRENCHING ACTIVITIES SHALL BE TEMPORARILY PLACED AWAY FROM ANY ENVIRONMENTALLY SENSITIVE AREA.

DUST CONTROL: ALL CONTRACTS SHALL APPLY WATER FOR THE CONTROL OF DUST WITHIN THE LIMITS OF THEIR RESPECTIVE WORK. WATER APPLICATION SHALL BE THE PRIMARY METHOD OF DUST CONTROL. CALCIUM CHLORIDE WILL NOT BE ALLOWED.

OTHER TEMPORARY CONTROLS: AS CONDITIONS WARRANT, OTHER TEMPORARY EROSION AND SEDIMENT CONTROLS SHALL BE UTILIZED SO THAT ALL REQUIREMENTS OF THE "NEW YORK STANDARDS AND SPECIFICATIONS FOR EROSION AND SEDIMENT CONTROL" MANUAL ARE MET. NO ADDITIONAL PAYMENTS SHALL BE MADE FOR ADDITIONAL TEMPORARY MEASURES REQUIRED AS A RESULT OF THE CONTRACTOR'S PHASING OF THE WORK.

V. PERMANENT STORMWATER MANAGEMENT CONTROLS:

THE PERMANENT STORMWATER CONTROL SYSTEM WILL CONSIST OF A INFILTRATION BIORETENTION BASINS, INFILTRATION BASINS, A GRASS SWALE, CULVERTS, AND STORM SEWERS.

VI. SPILL PREVENTION PLAN (SPP):

ALL CONTRACTORS ARE RESPONSIBLE FOR IMPLEMENTING AND ENFORCING THE CONTENTS OF A SPILL PREVENTION PLAN AS OUTLINED IN THE SWPPP

VII. MAINTENANCE AND INSPECTION OF EROSION, SEDIMENT & STORMWATER MANAGEMENT PRACTICES BY THE CONTRACTOR:

THE CONTRACTOR SHALL NOT BEGIN THE WORK UNTIL ALL EROSION AND SEDIMENT CONTROLS ARE IN PLACE AND HAVE BEEN INSPECTED AND CERTIFIED AS DESCRIBED BELOW.

THE CONTRACTOR SHALL INSPECT THE SITE DAILY AND AFTER EVERY RAINFALL EVENT.

ANY DEFICIENCIES SHALL BE REPAIRED AND BROUGHT INTO COMPLIANCE DAILY.

CONSTRUCTION PHASE	SCHEDULED MAINTENANCE
-STABILIZED CONSTRUCTION ENTRANCE	-PROVIDE ADDITIONAL STONE AND MAINTENANCE AS NEEDED. ALL SEDIMENT TRACKED ONTO PUBLIC ROADS SHALL BE REMOVED IMMEDIATELY.
-TEMPORARY DRAINAGE SWALES/DITCHES	-ADD STONE RIP RAP AND CLEAN AS NEEDED.
-TEMPORARY SILT FENCES	-MAINTENANCE SHALL BE PERFORMED AS NEEDED AND MATERIAL REMOVED WHEN "BULGES" DEVELOP IN SILT FENCE.
-FABRIC DROP INLET PROTECTION	-INSPECT FABRIC BARRIER AFTER EACH RAIN EVENT. MAKE REPAIRS AS NEEDED. REMOVE SEDIMENT AS NECESSARY WITH CARE NOT TO DAMAGE FILTER.
-CONCRETE WASHOUT	-REMOVED HARDENED MATERIAL WHEN 75% OF STORAGE CAPACITY IS FILLED, ANY EXCESS WASH WATER SHALL BE PUMPED INTO A CONTAINMENT VESSEL AND PROPERLY DISPOSED OF OFF-SITE. THE PLASTIC LINER SHALL BE REPLACED WITH EACH CLEANING OF THE WASHOUT FACILITY.
-TEMPORARY SEDIMENT TRAPS	-INSPECT WEEKLY AND AFTER EACH RUNOFF EVENT. REPAIR AS NEEDED.
-ANCHORED STABILIZATION MATTING	-INSPECT WEEKLY AND AFTER EACH RUNOFF EVENT UNTIL PERENNIAL VEGETATION IS ESTABLISHED TO A MINIMUM UNIFORM 80% COVERAGE THROUGHOUT BLANKETED AREA.
-GENERAL SITE INSPECTION	-INSPECT THE CLEARING AND GRADING LIMITS ADJACENT TO THE ENVIRONMENTALLY SENSITIVE AREAS TO ENSURE THAT SEDIMENT IS NOT ENTERING THESE PROTECTED AREAS. ONCE A MONTH INSPECT THE PERIMETER OF THE SITE AND NOTE ANY AREAS IN NEED OF ADDITIONAL EROSION CONTROLS OR MAINTENANCE.
POST-CONSTRUCTION PHASE	
THE CONTRACTOR SHALL CONTINUE TO PERFORM INSPECTION AND MAINTENANCE OF THE WORK UNTIL THE FINAL SITE INSPECTION AND CERTIFICATION HAS BEEN PERFORMED AS DESCRIBED BELOW	
-STORMWATER TREATMENT FACILITIES	-AFTER ALL UPHILL AREAS ARE PERMANENTLY STABILIZED, REMOVE ACCUMULATED SILT AND TEMPORARY EROSION CONTROLS IN THE DESIGNATED AREA.
-BIORETENTION BASINS	-DURING FIRST 6 MONTHS, INSPECT AFTER EACH STORM EVENT GREATER THAN 0.5". BIORETENTION BASIN AND PLANTINGS SHALL BE PRUNED, WEDED, AND MOWED ANNUALLY AT MINIMUM 4 TIMES DURING GROWING SEASON. REMOVE SEDIMENT, TRASH, DEBRIS, AS NEEDED. REPAIR OR REPLACE DAMAGED/DEAD VEGETATION AS NEEDED. RESTORE EROSION AND REPLENISH MULCH AS NEEDED.

VIII. INSPECTION OF EROSION, SEDIMENT & STORMWATER MANAGEMENT PRACTICES BY THE OPERATOR (OWNER):

THE OPERATOR (OWNER) AGREES TO HAVE A QUALIFIED PROFESSIONAL CONDUCT AN ASSESSMENT OF THE SITE PRIOR TO THE COMMENCEMENT OF CONSTRUCTION AND CERTIFY IN AN INSPECTION REPORT THAT THE APPROPRIATE EROSION AND SEDIMENT CONTROLS DESCRIBED IN THE SWPPP HAVE BEEN ADEQUATELY INSTALLED OR IMPLEMENTED TO ENSURE OVERALL PREPAREDNESS OF THE SITE FOR THE COMMENCEMENT OF CONSTRUCTION. FOLLOWING COMMENCEMENT OF CONSTRUCTION, SITE INSPECTIONS SHALL BE CONDUCTED BY A QUALIFIED PROFESSIONAL AT LEAST 2 TIMES EVERY 7 CALENDAR DAYS WHILE MORE THAN 5 ACRES IS DISTURBED AND AT LEAST 1 TIME EVERY 7 CALENDAR DAYS WHEN LESS THAN 5 ACRES IS DISTURBED.

THE OPERATOR (OWNER) SHALL MAINTAIN A RECORD OF ALL INSPECTION REPORTS IN A SITE LOG BOOK. THE SITE LOG BOOK SHALL BE MAINTAINED ON SITE AND BE MADE AVAILABLE TO THE PERMITTING AUTHORITIES UPON REQUEST. PRIOR TO THE COMMENCEMENT OF CONSTRUCTION, THE OPERATOR SHALL CERTIFY IN THE SITE LOG BOOK THAT THE SWPPP MEETS ALL FEDERAL, STATE AND LOCAL EROSION AND SEDIMENT CONTROL REQUIREMENTS.

PRIOR TO FILING THE NOTICE OF TERMINATION OR THE END OF THE PERMIT TERM, THE OPERATOR (OWNER) SHALL HAVE THE QUALIFIED PROFESSIONAL PERFORM A FINAL SITE INSPECTION. THE QUALIFIED PROFESSIONAL SHALL CERTIFY THAT THE SITE HAS UNDERGONE FINAL STABILIZATION USING EITHER VEGETATIVE OR STRUCTURAL STABILIZATION METHODS AND THAT ALL TEMPORARY EROSION AND SEDIMENT CONTROLS NOT NEEDED FOR LONG-TERM EROSION CONTROL HAVE BEEN REMOVED.

THE OWNERS QUALIFIED PROFESSIONAL SHALL REPORT ANY DEFICIENCIES IN THE CONTRACTORS EROSION AND SEDIMENT CONTROL DEVICES AND THE CONTRACTOR SHALL IMMEDIATELY MAKE CORRECTIVE ACTIONS AS REQUIRED. FAILURE OF CONTRACTOR TO MAKE SATISFACTORY CORRECTIVE MEASURES WILL BE GROUNDS FOR THE OWNER TO WITHHOLD DISBURSEMENTS FROM CONTRACTORS PAYMENT REQUEST.

IX. WINTER STABILIZATION:

THIS APPLIES TO ALL CONSTRUCTION ACTIVITIES INVOLVED WITH ONGOING LAND DISTURBANCE AND EXPOSURE BETWEEN NOVEMBER 15TH TO THE FOLLOWING APRIL 1ST.

WINTER EXCAVATION AND EARTHWORK SHALL BE DONE SUCH THAT NO MORE THAN 1 ACRE OF THE SITE IS WITHOUT STABILIZATION AT ONE TIME.

SNOW MANAGEMENT

- EXPOSED AREA SHOULD BE LIMITED TO THAT WHICH CAN BE MULCHED IN ONE DAY PRIOR TO A SNOW EVENT
- CONTRACTOR SHALL USE AREAS DESIGNATED ON THE PLANS TO STOCKPILE SNOW. INSTALL SILT FENCE DOWNHILL OF STOCKPILE AREA.
- ON ACCESS ROADS, SNOW SHALL BE STORED ON THE DOWNHILL SIDE TO AVOID RUNOFF FROM SNOWMELT CROSSING THE ROADWAY.
- A MINIMUM 25 FOOT BUFFER SHALL BE MAINTAINED FROM ALL PERIMETER CONTROLS SUCH AS SILT FENCE. MARK SILT FENCE WITH TALL STAKES THAT ARE VISIBLE ABOVE THE SNOW PACK.
- EDGES OF DISTURBED AREAS THAT DRAIN TO A WATERBODY WITHIN 100 FEET SHALL HAVE 2 ROWS OF SILT FENCE, 5 FEET APART, INSTALLED ON THE CONTOUR.
- DRAINAGE STRUCTURES SHALL BE KEPT OPEN AND FREE OF SNOW AND ICE DAMS. ALL DEBRIS, ICE DAMS, OR DEBRIS FROM PLOWING OPERATIONS, THAT RESTRICT THE FLOW OF RUNOFF AND MELTWATER, SHALL BE REMOVED.
- SEDIMENT BARRIERS SHALL BE INSTALLED AT ALL APPROPRIATE PERIMETER AND SENSITIVE LOCATIONS. SILT FENCE AND OTHER PRACTICES REQUIRING EARTH DISTURBANCE MUST BE INSTALLED BEFORE THE GROUND FREEZES.
- SOIL STOCKPILES SHALL BE PROTECTED BY THE USE OF ESTABLISHED VEGETATION, ANCHORED STRAW MULCH, ROLLED STABILIZATION MATTING, OR OTHER DURABLE COVERING. A BARRIER SHALL BE INSTALLED AT LEAST 15 FEET FROM THE TOE OF THE STOCKPILE TO PREVENT SOIL MIGRATION AND TO CAPTURE LOOSE SOIL.
- IN AREAS WHERE SOIL DISTURBANCE ACTIVITY HAS TEMPORARILY OR PERMANENTLY CEASED, THE APPLICATION OF SOIL STABILIZATION MEASURES SHALL BE INITIATED BY THE END OF THE NEXT BUSINESS DAY AND COMPLETED WITHIN THREE (3) DAYS. ROLLED EROSION CONTROL BLANKETS MUST BE USED ON ALL SLOPES 3 HORIZONTAL TO 1 VERTICAL OR STEEPER.
- STRAW MULCH ALONE IS USED FOR TEMPORARY STABILIZATION, IT SHALL BE APPLIED AT DOUBLE THE STANDARD RATE OF 2 TONS PER ACRE, MAKING THE APPLICATION RATE 4 TONS PER ACRE. OTHER MANUFACTURED MULCHES SHALL BE APPLIED AT DOUBLE THE MANUFACTURER'S RECOMMENDED RATE.
- TO ENSURE ADEQUATE STABILIZATION OF DISTURBED SOIL IN ADVANCE OF A MELT EVENT, AREAS OF DISTURBED SOIL SHALL BE STABILIZED AT THE END OF EACH WORK DAY UNLESS:
 - WORK WILL RESUME WITHIN 24 HOURS IN THE SAME AREA AND NO PRECIPITATION IS FORECAST OR;
 - THE WORK IS IN DISTURBED AREAS THAT COLLECT AND RETAIN RUNOFF, SUCH AS OPEN UTILITY TRENCHES, FOUNDATION EXCAVATIONS, OR WATER MANAGEMENT AREAS.
- USE STONE PATHS TO STABILIZE ACCESS PERIMETERS OF BUILDINGS UNDER CONSTRUCTION AND AREAS WHERE CONSTRUCTION VEHICLE TRAFFIC IS ANTICIPATED. STONE PATHS SHALL BE A MINIMUM OF 10 FEET IN WIDTH BUT WIDER AS NECESSARY TO ACCOMMODATE EQUIPMENT.

MAINTENANCE

THE SITE SHALL BE INSPECTED FREQUENTLY TO ENSURE THAT THE EROSION AND SEDIMENT CONTROL PLAN IS PERFORMING ITS WINTER STABILIZATION FUNCTION. IF THE SITE WILL NOT HAVE EARTH DISTURBING ACTIVITIES ONGOING DURING THE "WINTER SEASON", ALL BARE EXPOSED SOIL MUST BE STABILIZED BY ESTABLISHED VEGETATION, STRAW OR OTHER ACCEPTABLE MULCH, MATTING, ROCK, OR OTHER APPROVED MATERIAL SUCH AS ROLLED EROSION CONTROL PRODUCTS. SEEDING OF AREAS WITH MULCH COVER IS PREFERRED BUT SEEDING ALONE IS NOT ACCEPTABLE FOR PROPER STABILIZATION.

COMPLIANCE INSPECTIONS SHALL BE PERFORMED ONCE PER MONTH AND REPORTS FILED PROPERLY IN ACCORDANCE WITH THE SWPPP FOR ALL SITES UNDER A WINTER SHUTDOWN.

X. SOIL RESTORATION - DEEP RIPPING AND DE-COMPACTION:

ALL DISTURBED SOILS SHALL BE RESTORED IN ACCORDANCE WITH TABLE 4.6 OF THE 2016 NYS STANDARDS AND SPECIFICATIONS FOR EROSION AND SEDIMENT CONTROL, OR AS ORDERED BY ENGINEER. RESTORATION SHALL OCCUR DURING THE ESTABLISHMENT OF FINAL GRADING SEQUENCE.

ALL ON-SITE SOILS HAVE BEEN IDENTIFIED AS HSG B.

FULL SOIL RESTORATION CRITERIA:

- APPLY 3 INCHES OF COMPOST OVER SUBSOIL.
- TILL COMPOST INTO SUBSOIL TO DEPTH OF 12 INCHES USING CAT-MOUNTED RIPPER, TRACTOR-MOUNTED DISC OR TILLER, MIXING AND CIRCULATING AIR AND COMPOST INTO SUBSOILS.
- ROCK PICK UNTIL UPLIFTED STONE/ROCK MATERIALS OF > 4 INCHES ARE REMOVED.
- APPLY TOPOSOIL TO A DEPTH OF 6".
- PROVIDE DENSE VEGETATION AS REQUIRED PER PLANS.

TABLE 4.6 -- 2016 NYS STANDARDS AND SPECIFICATIONS FOR EROSION AND SEDIMENT CONTROL

Type of Soil Disturbance	Soil Restoration Requirement	Comments/Examples
No soil disturbance	Restoration not permitted	Preservation of Natural Features
Minimal soil disturbance	Restoration not required	Clearing and grubbing
Areas where topsoil is stripped only - no change in grade	HSG A&B Apply 6 inches of topsoil	HSG C&D Aerate* and apply 6 inches of topsoil
Areas of cut or fill	HSG A&B Aerate* and apply 6 inches of topsoil	HSG C&D Apply full Soil Restoration**
Heavy traffic areas on site (especially in a zone 5-25 feet around buildings but not within a 5 foot perimeter around foundation walls)	Apply full Soil Restoration (decompaction and compost enhancement)	
Areas where Runoff Reduction and/or Infiltration practices are applied	Restoration not required, but may be applied to enhance the reduction specified for appropriate practices.	Keep construction equipment from crossing these areas. To protect newly installed practice from any ongoing construction activities construct a single phase operation fence area
Redevelopment projects	Soil Restoration is required on redevelopment projects in areas where existing impervious area will be converted to pervious area.	
* Aeration includes the use of machines such as tractor-drawn implements with coulters making a narrow slit in the soil, a roller with many spikes making indentations in the soil, or prongs which function like a mini-subsoiler. ** Per "Deep Ripping and De-compaction, DEC 2008".		



Consultant

TILDEN COMMONS
NEW LEBANON DEVELOPMENT, LLC.

NEW YORK STATE

COLUMBIA COUNTY

UNAUTHORIZED ALTERATION AND/OR ADDITION TO THIS DOCUMENT AND/OR UNAUTHORIZED USE OR REUSE OF THIS DOCUMENT ON A PROJECT OTHER THAN THAT INDICATED ON THIS DOCUMENT IS A VIOLATION OF THE NEW YORK STATE EDUCATION LAW AND THE CONTRACT FOR PROFESSIONAL SERVICES AND IS THEREFORE PROHIBITED.

Stamp



Issue Rev.	Date	Remarks
1	7/25	PLANNING BOARD COMMENTS
2	8/25	PER PLANNING BOARD COMMENTS
3		
4		
5		
6		
7		
8		
9		
10		


Project Number	2024125
Drawn By	SK
Designed By	BJB
Checked By	BJB
Date	6/25/25
Scale	AS SHOWN
File Name	C30

Sheet Title


STORMWATER
POLLUTION
PREVENTION
PLAN

Sheet No.

C35

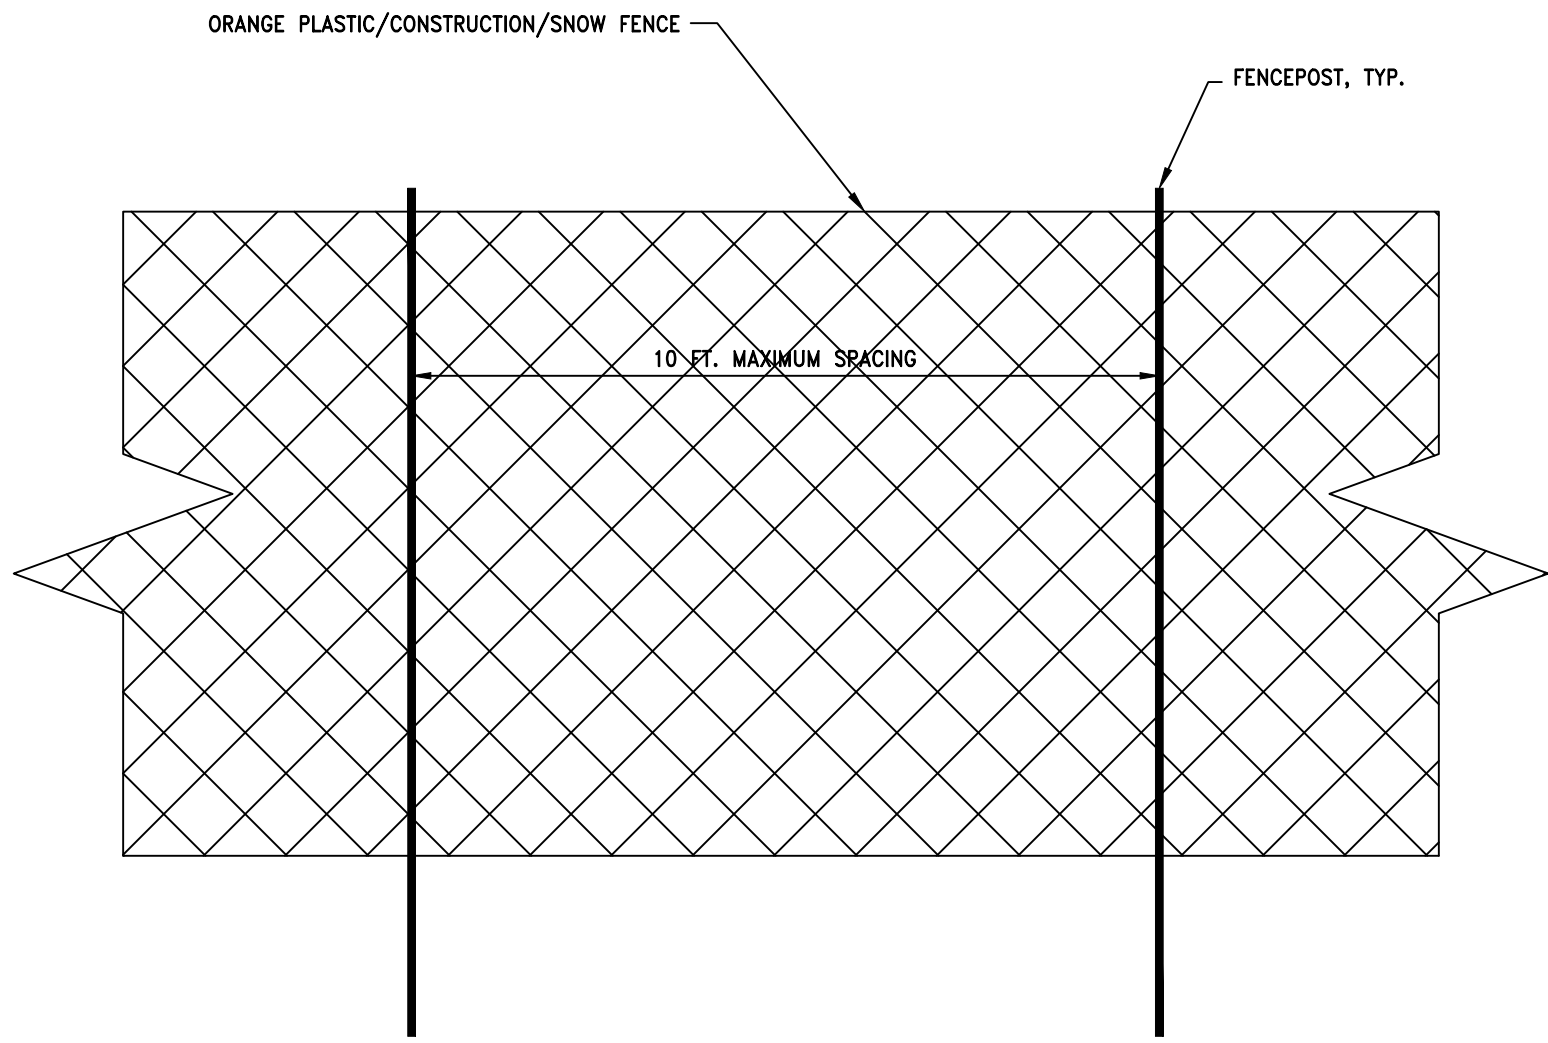


1
C36
DETAIL - CONSTRUCTION FENCE
SCALE: NTS

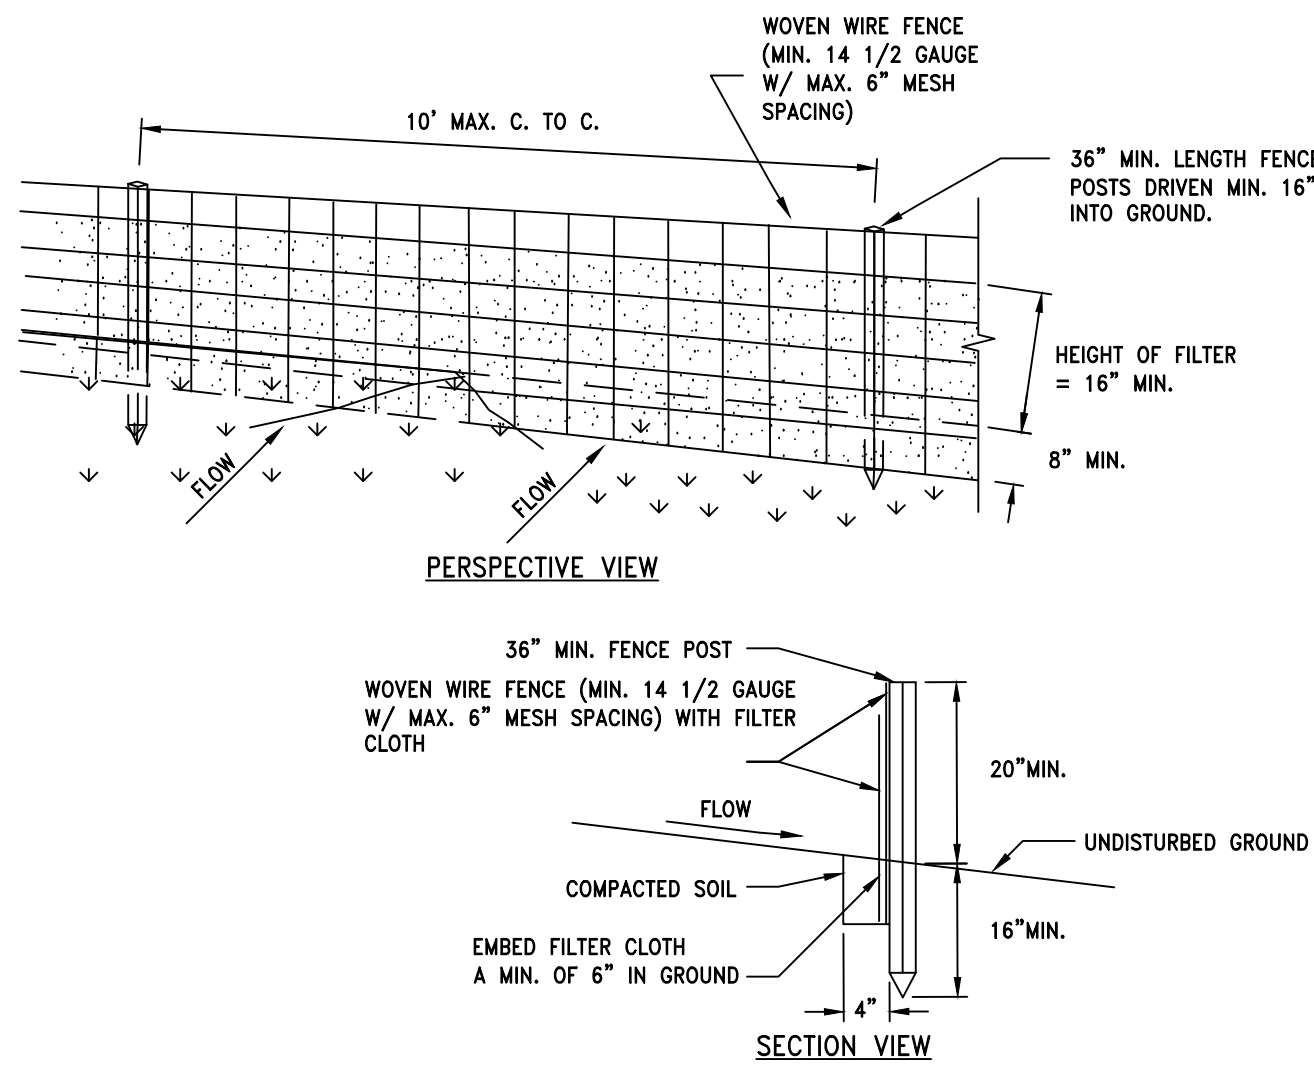


- CONSTRUCTION SPECIFICATIONS
- WOVEN WIRE FENCE TO BE FASTENED SECURELY TO FENCE POSTS WITH WIRE TIES OR STAPLES. POSTS SHALL BE STEEL EITHER "T" OR "U" TYPE OR HARDWOOD.
 - FILTER CLOTH TO BE TO BE FASTENED SECURELY TO WOVEN WIRE FENCE WITH TIES SPACED EVERY 24" AT TOP AND MID SECTION. FENCE SHALL BE WOVEN WIRE, 12 1/2 GAUGE, 6" MAXIMUM MESH OPENING.
 - WHEN TWO SECTIONS OF FILTER CLOTH ADJOIN EACH OTHER THEY SHALL BE OVER-LAPPED BY SIX INCHES AND FOLDED. FILTER CLOTH SHALL BE EITHER FILTER X, MIRAFI 100X, STABILINKA T140N, OR APPROVED EQUIVALENT.
 - PREFABRICATED UNITS SHALL BE GEOFAB, ENVIROFENCE, OR APPROVED EQUIVALENT.
 - MAINTENANCE SHALL BE PERFORMED AS NEEDED AND MATERIAL REMOVED WHEN "BULGES" DEVELOP IN THE SILT FENCE.

4
C36
SILT FENCE
SCALE: NTS

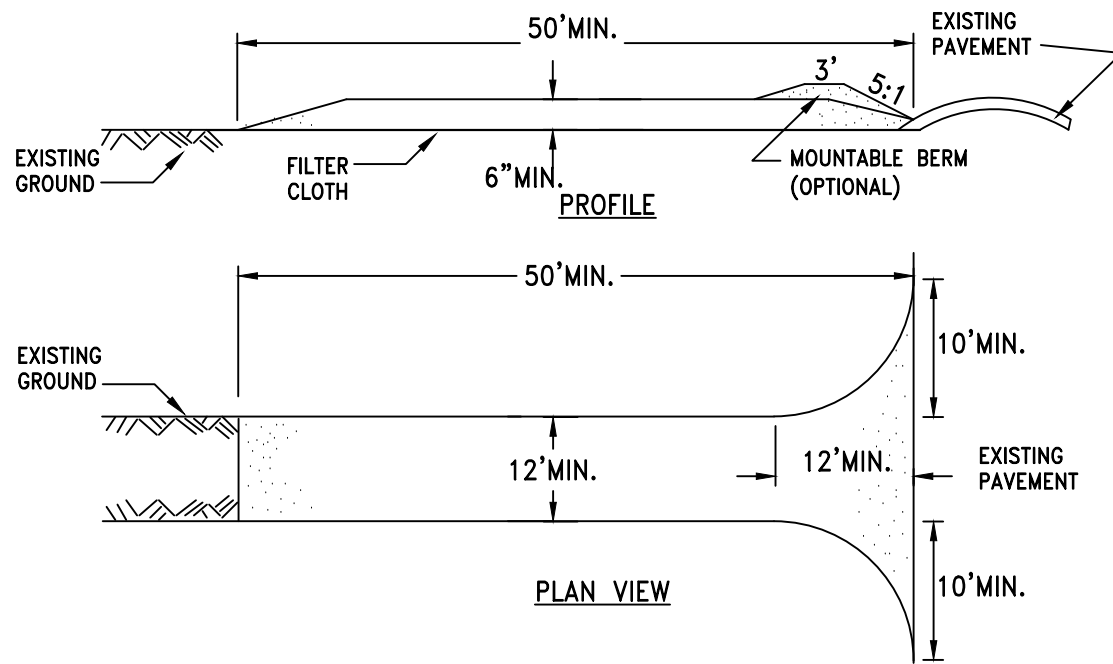

- CONSTRUCTION SPECIFICATIONS
- STONE SIZE - USE 2" STONE, OR RECLAIMED OR RECYCLED CONCRETE EQUIVALENT.
 - LENGTH - NOT LESS THAN 50 FEET (EXCEPT ON A SINGLE RESIDENCE LOT WHERE A 30 FOOT MINIMUM LENGTH WOULD APPLY).
 - THICKNESS - NOT LESS THAN SIX (6) INCHES.
 - WIDTH - TWELVE (12) FOOT MINIMUM, BUT NOT LESS THAN THE FULL WIDTH AT POINTS WHERE INGRESS OR EGRESS OCCURS. TWENTY-FOUR (24) FOOT IF SINGLE ENTRANCE TO SITE.
 - FILTER CLOTH - WILL BE PLACED OVER THE ENTIRE AREA PRIOR TO PLACING OF STONE.
 - SURFACE WATER - ALL SURFACE WATER FLOWING OR DIVERTED TOWARD CONSTRUCTION ENTRANCES SHALL BE PIPED ACROSS THE ENTRANCE. IF PIPING IS IMPRACTICAL, A MOUNTABLE BERM WITH 5:1 SLOPES WILL BE PERMITTED.
 - MAINTENANCE - THE ENTRANCE SHALL BE MAINTAINED IN A CONDITION WHICH WILL PREVENT TRACKING OR FLOWING OF SEDIMENT ONTO PUBLIC RIGHTS-OF-WAY. ALL SEDIMENT SPILLED, DROPPED, WASHED OR TRACTED ONTO PUBLIC RIGHTS-OF-WAY MUST BE REMOVED IMMEDIATELY.
 - WHEN WASHING IS REQUIRED, IT SHALL BE DONE ON A AREA STABILIZED WITH STONE AND WHICH DRAINS INTO AN APPROVED SEDIMENT TRAPPING DEVICE.
 - PERIODIC INSPECTION AND NEEDED MAINTENANCE SHALL BE PROVIDED AFTER EACH RAIN.

2
C36
STABILIZED CONSTRUCTION ENTRANCE
SCALE: NTS

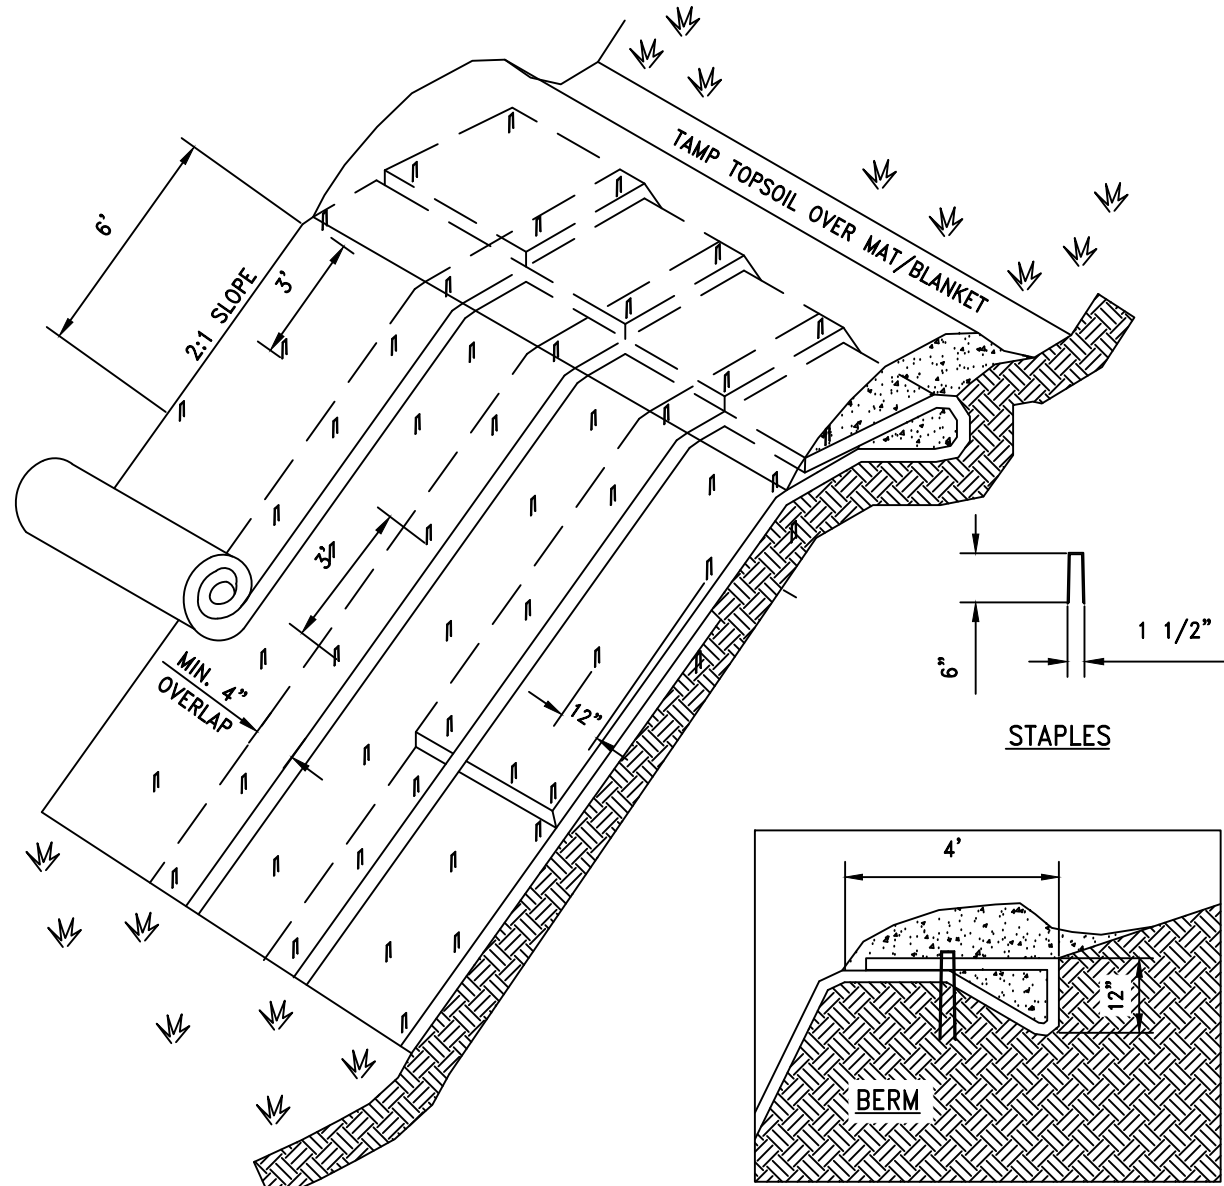


- NOTES
- SLOPE SURFACE SHALL BE FREE OF ROCKS, CLODS, STICKS AND GRASS. MATS/ BLANKETS SHALL HAVE GOOD SOIL CONTACT.
 - APPLY PERMANENT SEEDING BEFORE PLACING BLANKETS.
 - LAY BLANKETS LOOSELY AND STAKE OR STAPLE TO MAINTAIN DIRECT CONTACT WITH THE SOIL. DO NOT STRETCH
 - MATS/BLANKETS SHOULD BE INSTALLED VERTICALLY DOWNSLOPE.

5
C36
TYPICAL JUTE MESH SLOPE STABILIZATION
SCALE: NTS


RIP-RAP SHALL BE INSTALLED AS PER NYSOT "STANDARD SPECIFICATIONS - CONSTRUCTION AND MATERIALS" (1/2/90) SECTIONS 620-3.02 & 3.03. RIP-RAP GRADATION SHALL BE AS PER FIGURE 620-1 AND BELOW:

"D" CULVERT OUTLET DIAMETER	L	T	W	NYSOT GRADATION
12"	6 ft.	12"	±54"	"LIGHT"
15"	7.5 ft.	12"	±67"	"LIGHT"
24"	12 ft.	12"	±107"	"LIGHT"

NOTE: L=LENGTH OF APRON
T=THICKNESS OF RIP-RAP APRON

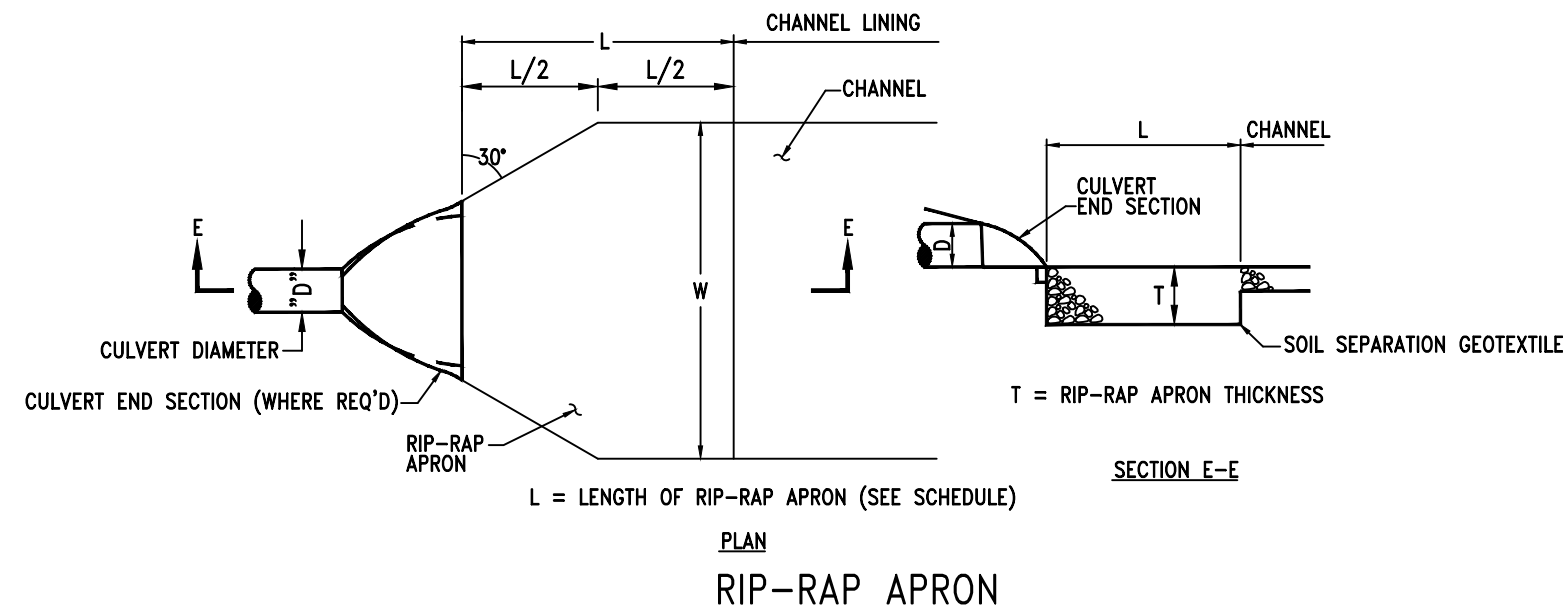

3
C36
STABILIZED OUTLET STRUCTURE
SCALE: N.T.S.

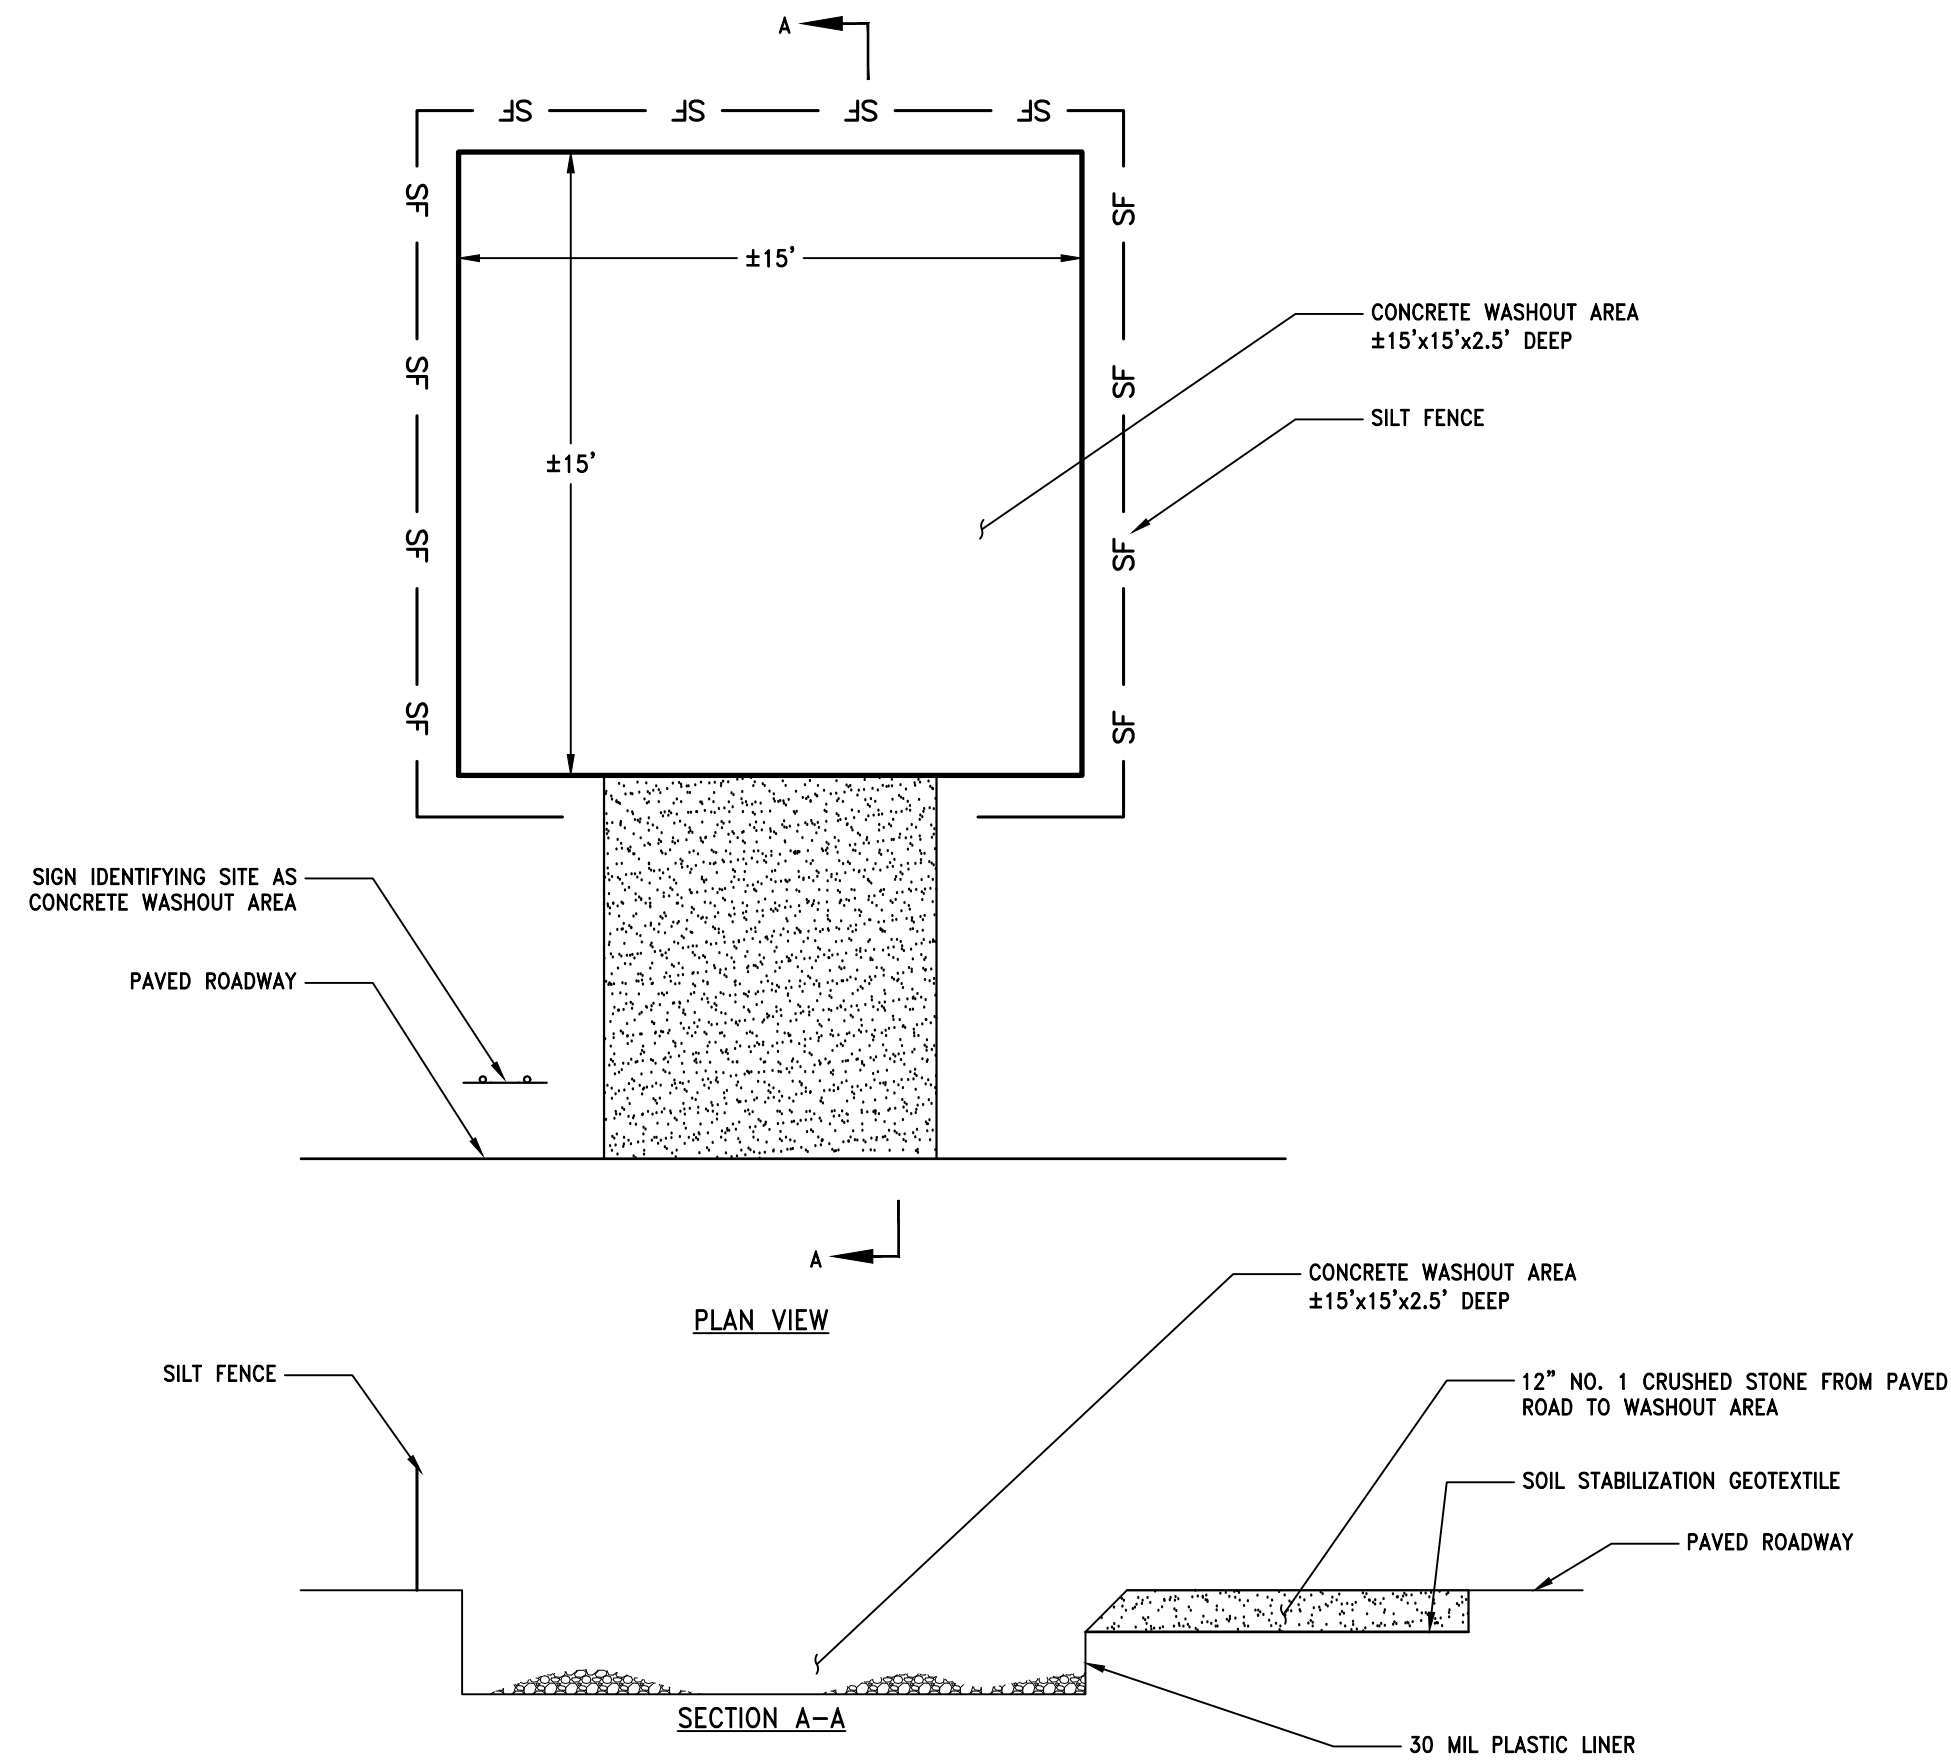

6
C36
CONCRETE WASHOUT AREA
SCALE: NTS

Consultant

TILDEN COMMONS
NEW LEBANON DEVELOPMENT, LLC.
NEW YORK STATE
COLUMBIA COUNTY

UNAUTHORIZED ALTERATION AND/OR ADDITION TO THIS DOCUMENT AND/OR UNAUTHORIZED USE OR REUSE OF THIS DOCUMENT ON A PROJECT OTHER THAN THAT INDICATED ON THIS DOCUMENT IS A VIOLATION OF THE NEW YORK STATE EDUCATION LAW AND THE CONTRACT FOR PROFESSIONAL SERVICES AND IS THEREFORE PROHIBITED.

Stamp



Issue Rev.	Date	Remarks
1	7/7/25	PLANNING BOARD COMMENTS
2	8/4/25	
3		
4		
5		
6		
7		
8		
9		
10		

Project Number	2024125
Drawn By	SK
Designed By	BJB
Checked By	BJB
Date	6/25/25
Scale	AS SHOWN
File Name	C30

Sheet Title
**EROSION AND
SEDIMENT
CONTROL DETAILS**

Sheet No.

C36

COLUMBIA COUNTY
NEW YORK STATE


tamp

F

C30


Sheet No.

C37

 


1. FILTER FABRIC SHALL HAVE AN EOS OF 40-85. BURLAP MAY BE USED FOR SHORT TERM APPLICATIONS.
2. FABRIC FROM A CONTINUOUS ROLL TO ELIMINATE JOINTS. IF JOINTS ARE NEEDED THEY WILL BE OVERLAPPED TO THE STATE.
3. STAKE MATERIALS WILL BE STANDARD 2" X 4" WOOD OR EQUIVALENT, METAL WITH A MINIMUM LENGTH OF 3 FEET.
4. STAKE STAKES EVENLY AROUND INLET 3 FEET APART AND DRIVE A MINIMUM 18 INCHES DEEP. SPANS GREATER THAN 3 FEET MAY BE BRIDGED WITH THE USE OF WIRE MESH BEHIND THE FILTER FABRIC FOR SUPPORT.
5. FABRIC SHALL BE EMBEDDED 1 FOOT MINIMUM BELOW GROUND AND BACKFILLED. IT SHALL BE SECURELY FASTENED TO THE STAKES AND FRAME.
6. STAKE 2" X 4" WOOD FRAME SHALL BE COMPLETED AROUND THE PERIMETER OF THE FABRIC FOR OVER LOW STABILITY AREAS.
7. MAXIMUM DRAINAGE AREA 1 ACRE


1 FILTER FABRIC DROP INLET PROTECTION
C37 SCALE: NTS

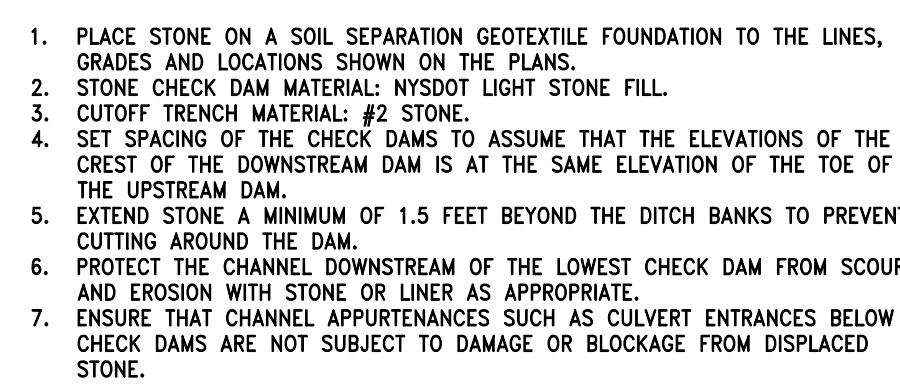


2 CHECK DAM DETAIL
C37 SCALE: NTS

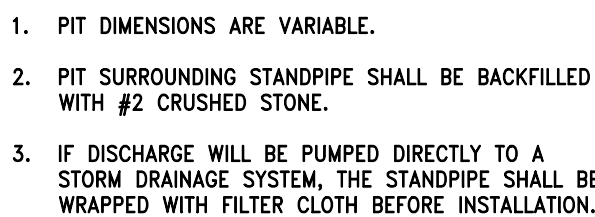

4 DEWATERING SUMP PIT DETAIL
C37 SCALE: N.T.S.

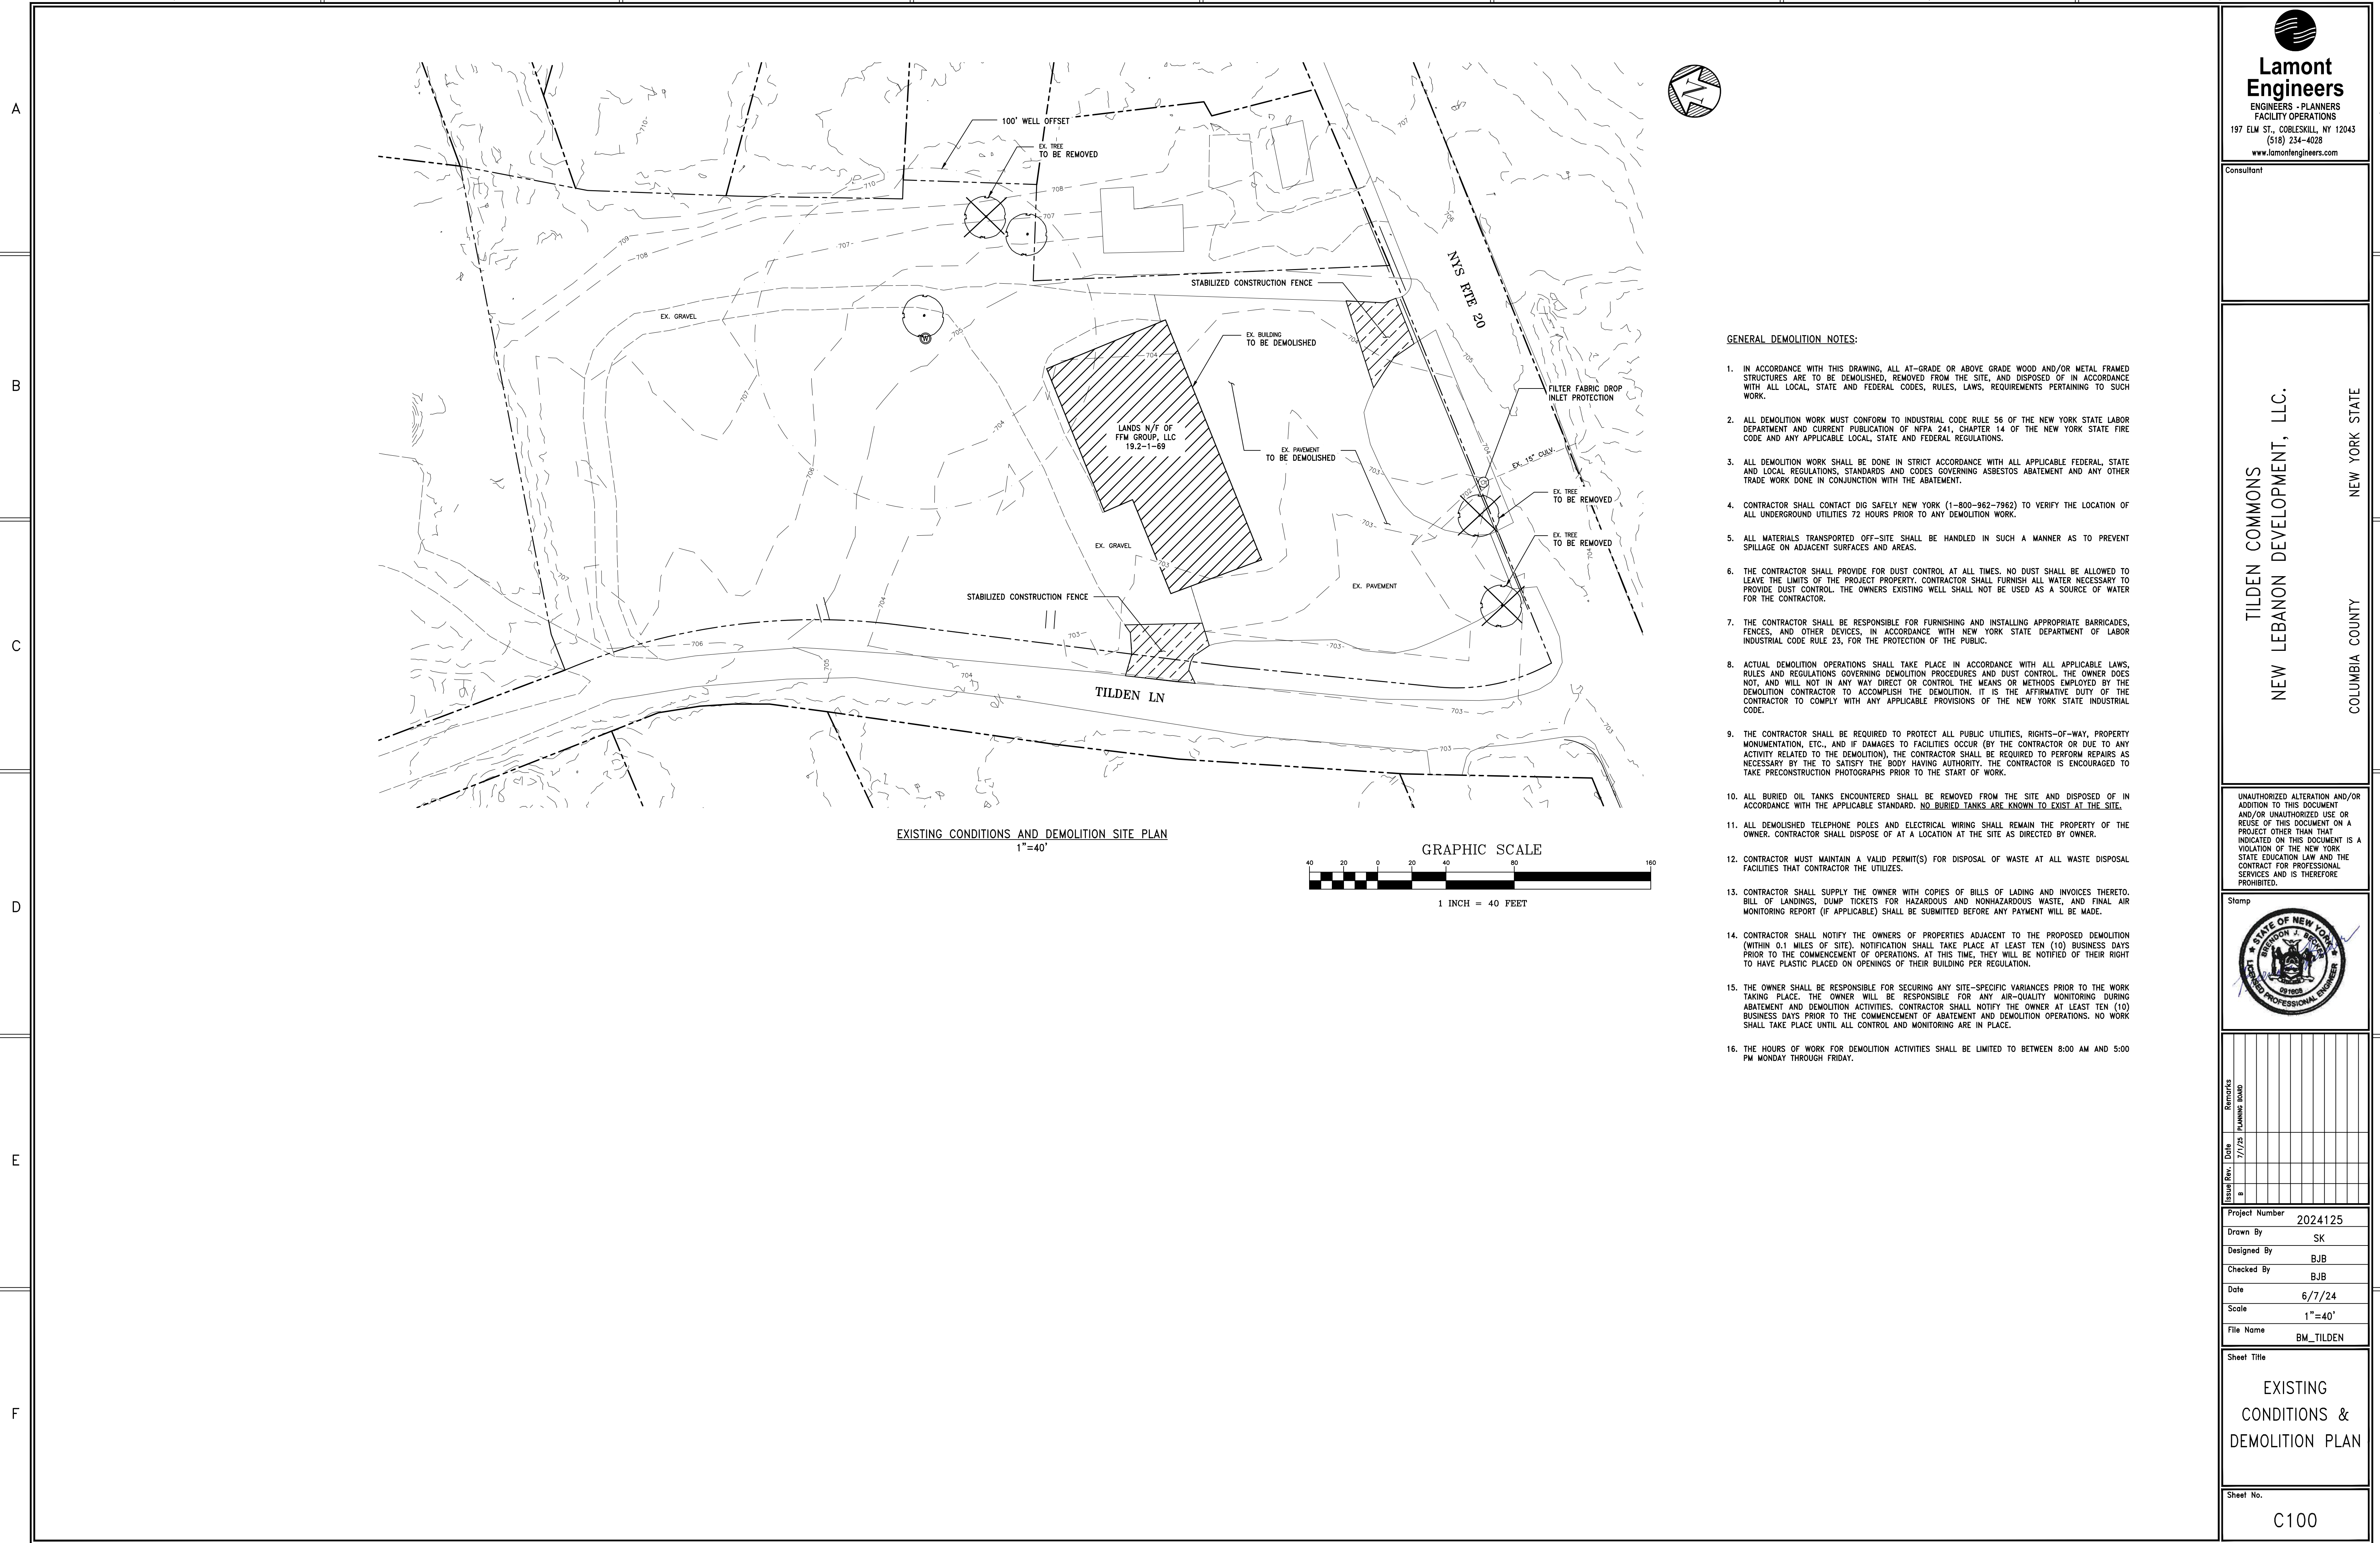

EXISTING CONDITIONS AND DEMOLITION SITE PLAN
1"=40'

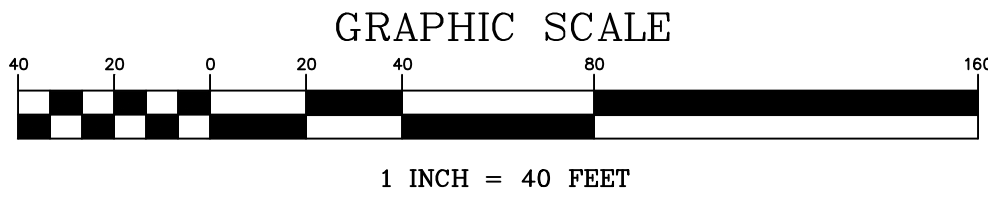

GENERAL DEMOLITION NOTES:

1. IN ACCORDANCE WITH THIS DRAWING, ALL AT-GRADE OR ABOVE GRADE WOOD AND/OR METAL FRAMED STRUCTURES ARE TO BE DEMOLISHED, REMOVED FROM THE SITE, AND DISPOSED OF IN ACCORDANCE WITH ALL LOCAL, STATE AND FEDERAL CODES, RULES, LAWS, REQUIREMENTS PERTAINING TO SUCH WORK.
2. ALL DEMOLITION WORK MUST CONFORM TO INDUSTRIAL CODE RULE 56 OF THE NEW YORK STATE LABOR DEPARTMENT AND CURRENT PUBLICATION OF NFPA 241, CHAPTER 14 OF THE NEW YORK STATE FIRE CODE AND ANY APPLICABLE LOCAL, STATE AND FEDERAL REGULATIONS.
3. ALL DEMOLITION WORK SHALL BE DONE IN STRICT ACCORDANCE WITH ALL APPLICABLE FEDERAL, STATE AND LOCAL REGULATIONS, STANDARDS AND CODES GOVERNING ASBESTOS ABATEMENT AND ANY OTHER TRADE WORK DONE IN CONJUNCTION WITH THE ABATEMENT.
4. CONTRACTOR SHALL CONTACT DIG SAFELY NEW YORK (1-800-962-7962) TO VERIFY THE LOCATION OF ALL UNDERGROUND UTILITIES 72 HOURS PRIOR TO ANY DEMOLITION WORK.
5. ALL MATERIALS TRANSPORTED OFF-SITE SHALL BE HANDLED IN SUCH A MANNER AS TO PREVENT SPILLAGE ON ADJACENT SURFACES AND AREAS.
6. THE CONTRACTOR SHALL PROVIDE FOR DUST CONTROL AT ALL TIMES. NO DUST SHALL BE ALLOWED TO LEAVE THE LIMITS OF THE PROJECT PROPERTY. CONTRACTOR SHALL FURNISH ALL WATER NECESSARY TO PROVIDE DUST CONTROL. THE OWNERS EXISTING WELL SHALL NOT BE USED AS A SOURCE OF WATER FOR THE CONTRACTOR.
7. THE CONTRACTOR SHALL BE RESPONSIBLE FOR FURNISHING AND INSTALLING APPROPRIATE BARRICADES, FENCES, AND OTHER DEVICES, IN ACCORDANCE WITH NEW YORK STATE DEPARTMENT OF LABOR INDUSTRIAL CODE RULE 23, FOR THE PROTECTION OF THE PUBLIC.
8. ACTUAL DEMOLITION OPERATIONS SHALL TAKE PLACE IN ACCORDANCE WITH ALL APPLICABLE LAWS, RULES AND REGULATIONS GOVERNING DEMOLITION PROCEDURES AND DUST CONTROL. THE OWNER DOES NOT, AND WILL NOT IN ANY WAY DIRECT OR CONTROL THE MEANS OR METHODS EMPLOYED BY THE DEMOLITION CONTRACTOR TO ACCOMPLISH THE DEMOLITION. IT IS THE AFFIRMATIVE DUTY OF THE CONTRACTOR TO COMPLY WITH ANY APPLICABLE PROVISIONS OF THE NEW YORK STATE INDUSTRIAL CODE.
9. THE CONTRACTOR SHALL BE REQUIRED TO PROTECT ALL PUBLIC UTILITIES, RIGHTS-OF-WAY, PROPERTY MONUMENTATION, ETC., AND IF DAMAGES TO FACILITIES OCCUR (BY THE CONTRACTOR OR DUE TO ANY ACTIVITY RELATED TO THE DEMOLITION), THE CONTRACTOR SHALL BE REQUIRED TO PERFORM REPAIRS AS NECESSARY BY THE TO SATISFY THE BODY HAVING AUTHORITY. THE CONTRACTOR IS ENCOURAGED TO TAKE PRECONSTRUCTION PHOTOGRAPHS PRIOR TO THE START OF WORK.
10. ALL BURIED OIL TANKS ENCOUNTERED SHALL BE REMOVED FROM THE SITE AND DISPOSED OF IN ACCORDANCE WITH THE APPLICABLE STANDARD. NO BURIED TANKS ARE KNOWN TO EXIST AT THE SITE.
11. ALL DEMOLISHED TELEPHONE POLES AND ELECTRICAL WIRING SHALL REMAIN THE PROPERTY OF THE OWNER. CONTRACTOR SHALL DISPOSE OF AT A LOCATION AT THE SITE AS DIRECTED BY OWNER.
12. CONTRACTOR MUST MAINTAIN A VALID PERMIT(S) FOR DISPOSAL OF WASTE AT ALL WASTE DISPOSAL FACILITIES THAT CONTRACTOR THE UTILIZES.
13. CONTRACTOR SHALL SUPPLY THE OWNER WITH COPIES OF BILLS OF LADING AND INVOICES THERETO. BILL OF LADINGS, DUMP TICKETS FOR HAZARDOUS AND NONHAZARDOUS WASTE, AND FINAL AIR MONITORING REPORT (IF APPLICABLE) SHALL BE SUBMITTED BEFORE ANY PAYMENT WILL BE MADE.
14. CONTRACTOR SHALL NOTIFY THE OWNERS OF PROPERTIES ADJACENT TO THE PROPOSED DEMOLITION (WITHIN 0.1 MILES OF SITE). NOTIFICATION SHALL TAKE PLACE AT LEAST TEN (10) BUSINESS DAYS PRIOR TO THE COMMENCEMENT OF OPERATIONS. AT THIS TIME, THEY WILL BE NOTIFIED OF THEIR RIGHT TO HAVE PLASTIC PLACED ON OPENINGS OF THEIR BUILDING PER REGULATION.
15. THE OWNER SHALL BE RESPONSIBLE FOR SECURING ANY SITE-SPECIFIC VARIANCES PRIOR TO THE WORK TAKING PLACE. THE OWNER WILL BE RESPONSIBLE FOR ANY AIR-QUALITY MONITORING DURING ABATEMENT AND DEMOLITION ACTIVITIES. CONTRACTOR SHALL NOTIFY THE OWNER AT LEAST TEN (10) BUSINESS DAYS PRIOR TO THE COMMENCEMENT OF ABATEMENT AND DEMOLITION OPERATIONS. NO WORK SHALL TAKE PLACE UNTIL ALL CONTROL AND MONITORING ARE IN PLACE.
16. THE HOURS OF WORK FOR DEMOLITION ACTIVITIES SHALL BE LIMITED TO BETWEEN 8:00 AM AND 5:00 PM MONDAY THROUGH FRIDAY.



**Lamont
Engineers**
ENGINEERS - PLANNERS
FACILITY OPERATIONS
197 ELM ST., COBLESKILL, NY 12043
(518) 234-4028
www.lamontengineers.com

Consultant

TILDEN COMMONS
NEW LEBANON DEVELOPMENT, LLC.

NEW YORK STATE
COLUMBIA COUNTY

UNAUTHORIZED ALTERATION AND/OR ADDITION TO THIS DOCUMENT AND/OR UNAUTHORIZED USE OR REUSE OF THIS DOCUMENT ON A PROJECT OTHER THAN THAT INDICATED ON THIS DOCUMENT IS A VIOLATION OF THE NEW YORK STATE EDUCATION LAW AND THE CONTRACT FOR PROFESSIONAL SERVICES AND IS THEREFORE PROHIBITED.

Stamp



Issue	Rev.	Date	Remarks
B		7/7/25	PLANNING BOARD


Project Number	2024125
Drawn By	SK
Designed By	BJB
Checked By	BJB
Date	6/7/24
Scale	1"=40'
File Name	BM_TILDEN

Sheet Title


EXISTING
CONDITIONS &
DEMOLITION PLAN

Sheet No.

C100

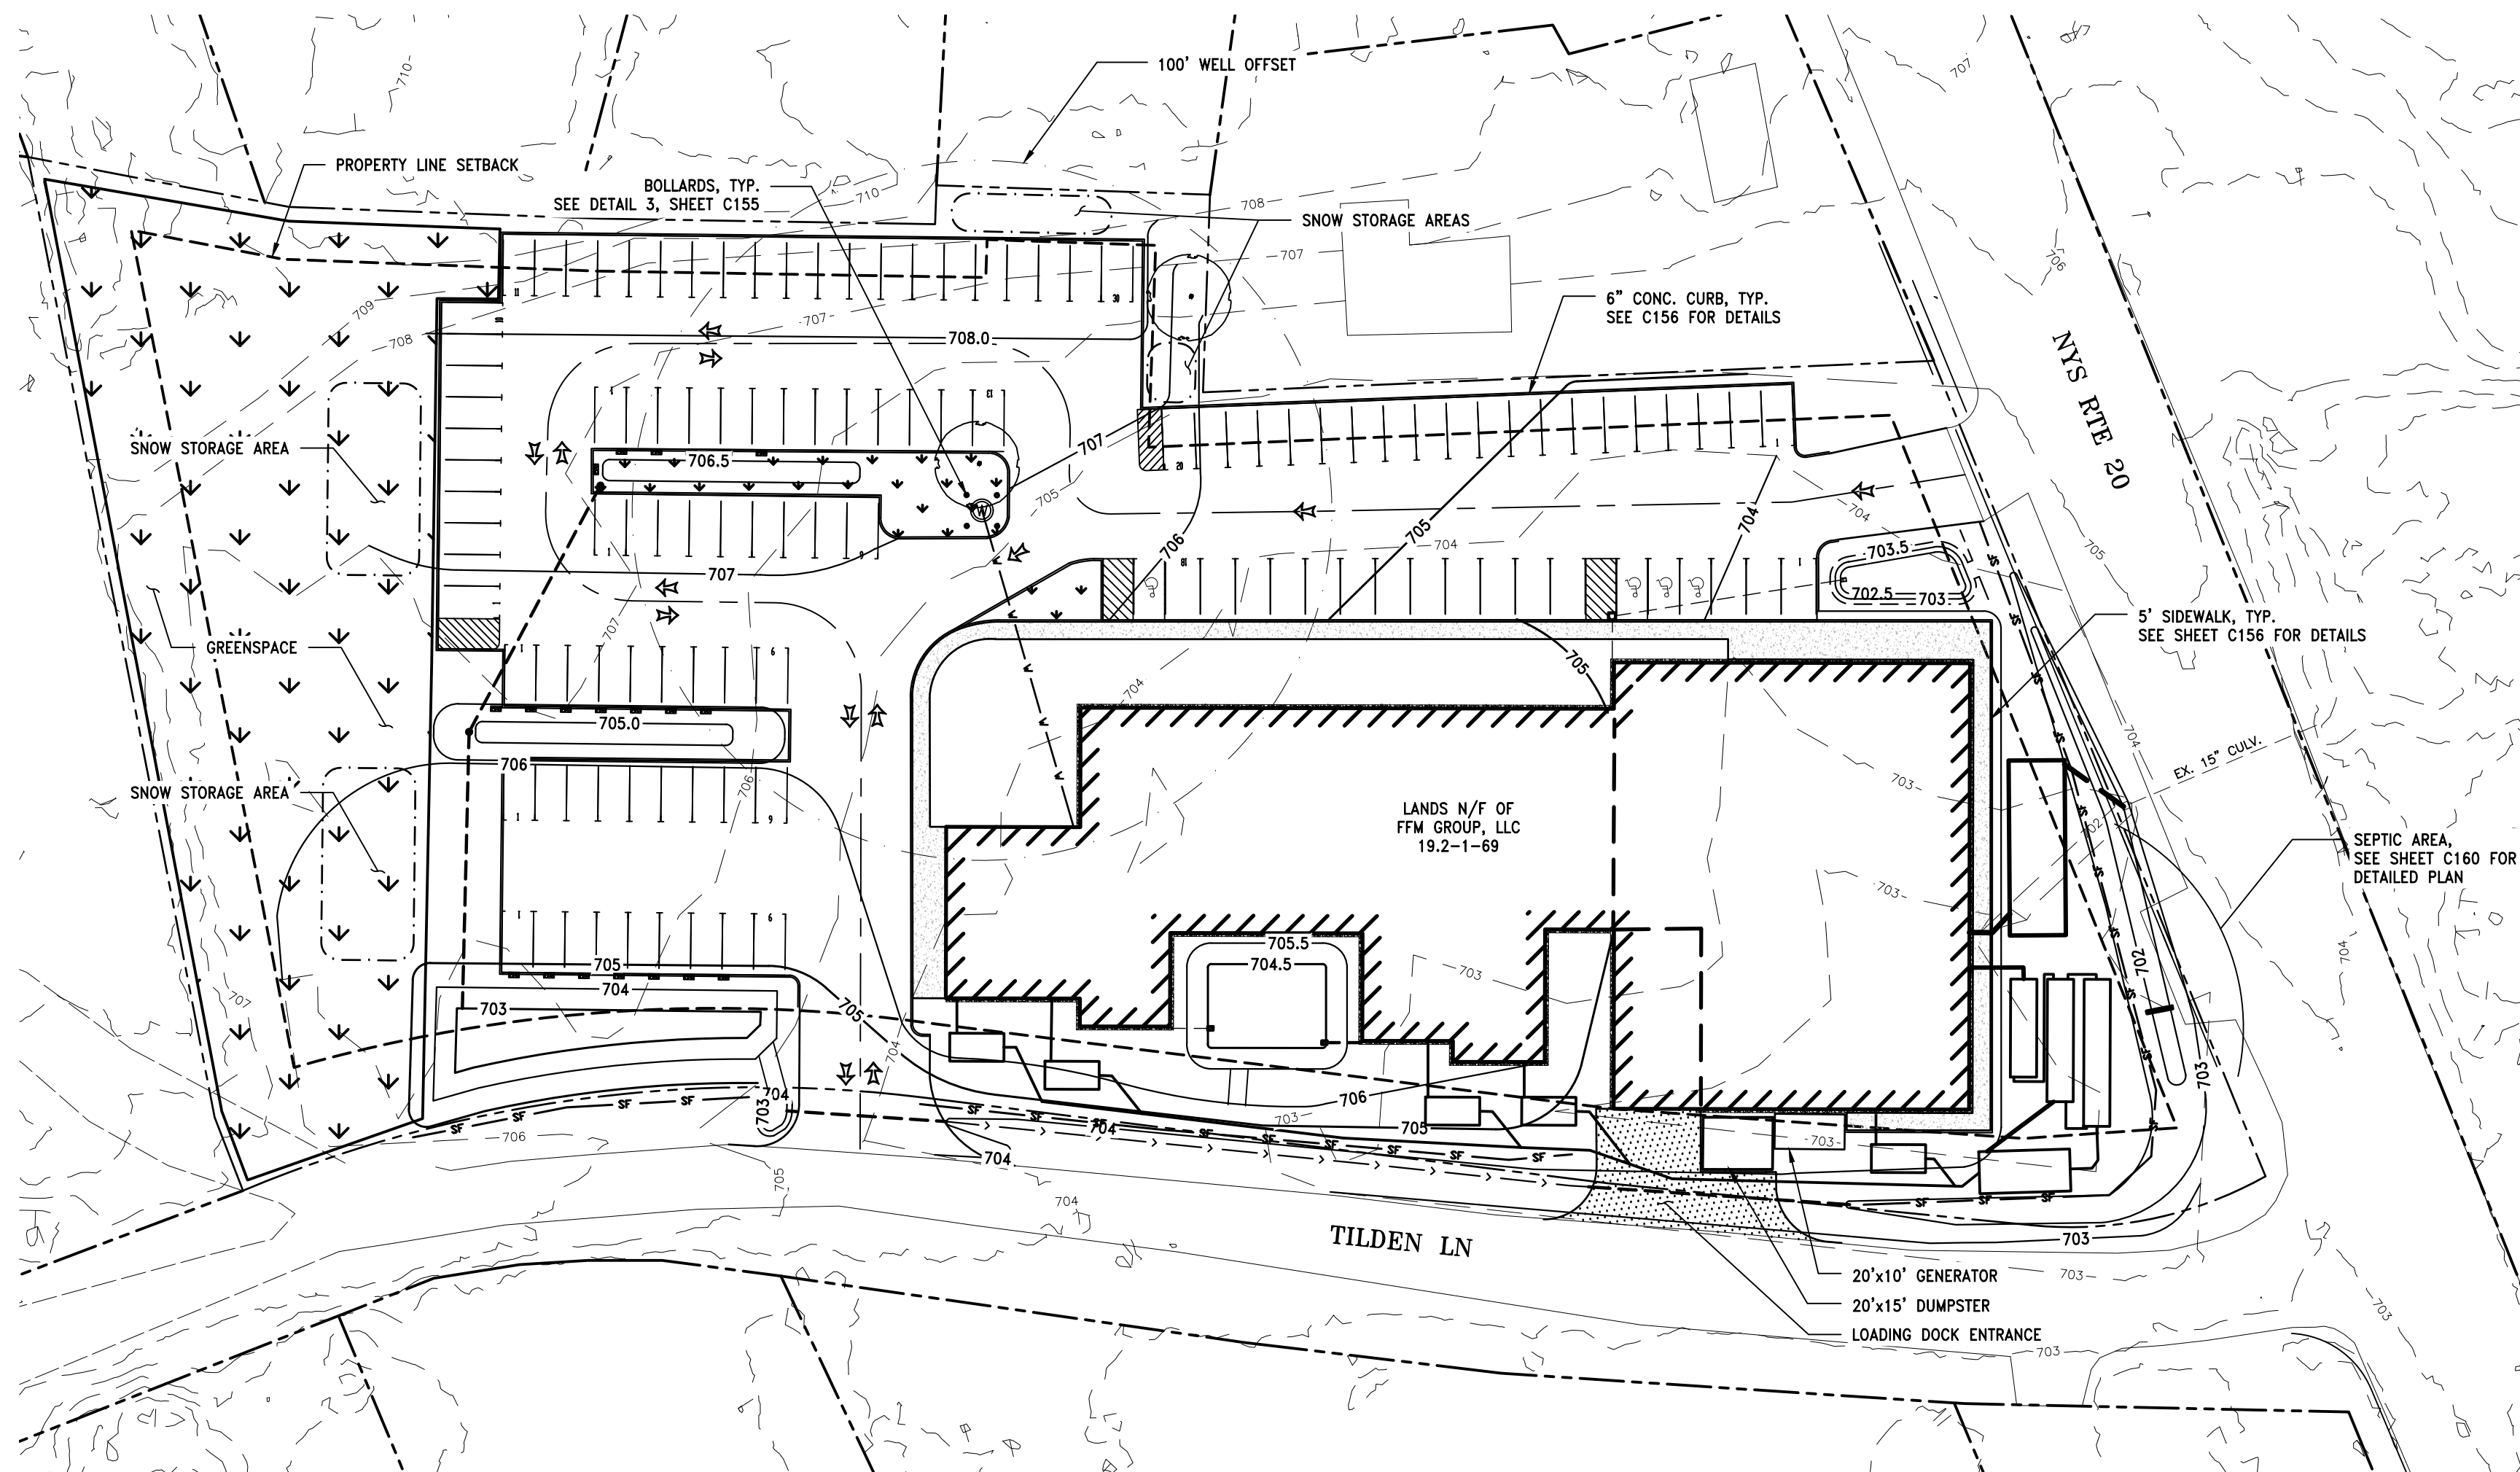

OVERALL SITE PLAN
1"=40'

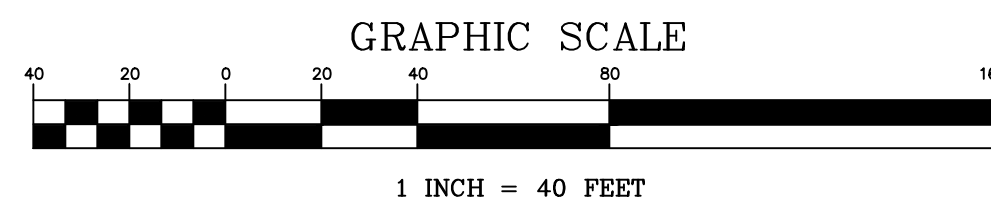

LEGEND

	PROPERTY LINE
	EX. CONTOURS
	EX. WELL
	EX. CULVERT AND CATCH BASIN
	PROPOSED CONTOURS
	PROPOSED WATER LINE
	PROPOSED SEWER LINE
	PROPOSED CULVERT
	PROPOSED DRAINAGE DITCH

SITE PLAN NOTES:

1. SEE SHEET C100 AND SECTION 02100 FOR CLEARING AND GRUBBING REQUIREMENTS AND LIMITATIONS.
2. ALL EARTHWORK SHALL BE SMOOTHLY AND EVENLY BLENDED INTO EXISTING CONDITIONS.
3. PERFORM EXCAVATION AND GRADING WORK IN ACCORDANCE WITH SECTIONS 02218, 02222, 02223 & 02225.
4. ALL DISTURBED AREAS NOT RECEIVING ASPHALT OR CRUSHED STONE WEARING SURFACES SHALL BE TOPSOILED AND SEED. ADDITIONALLY, SOME AREAS REQUIRE PREPARATORY SOIL RESTORATION.
5. IT IS THE CONTRACTOR'S RESPONSIBILITY TO EXAMINE ALL PLAN SHEETS AND SPECIFICATIONS. PRIOR TO COMMENCING CONSTRUCTION ACTIVITIES, THE CONTRACTOR SHALL IMMEDIATELY NOTIFY THE ENGINEER IN WRITING, OF ANY ERRORS OR DISCREPANCIES.
6. THE CONTRACTOR SHALL IMMEDIATELY NOTIFY THE ENGINEER IN WRITING, OF ANY CONDITIONS THAT VARY FROM THOSE SHOWN ON THE PLANS. THE CONTRACTOR'S WORK SHALL NOT VARY FROM THE PLANS WITHOUT THE EXPRESSED WRITTEN APPROVAL OF THE OWNER.
7. CONTRACTOR SHALL VERIFY THE LOCATION OF ALL EX. SUBSURFACE UTILITIES AT THE SITE PRIOR TO SETTING HEAVY EQUIPMENT (E.G. CRANES) AND MATERIALS ON THE SITE.
8. PRIOR TO CONSTRUCTION THE CONTRACTOR IS RESPONSIBLE FOR NOTIFYING DIG SAFE NEW YORK AND ANY REGIONAL UTILITIES TO LOCATE ALL RELATED UTILITIES.
9. THE CONTRACTOR SHALL PROTECT EXISTING PROPERTY LINE MONUMENTATION. ANY MONUMENTATION DISTURBED OR DESTROYED, AS JUDGED BY THE ENGINEER, SHALL BE REPLACED AT THE CONTRACTOR'S EXPENSE UNDER THE SUPERVISION OF A NEW YORK STATE LICENSED LAND SURVEYOR.
10. THE CONTRACTOR SHALL BE RESPONSIBLE FOR OBTAINING AND INCURRING THE COST OF ALL REQUIRED PERMITS, INSPECTIONS, CERTIFICATIONS, ETC.
11. THE CONTRACTOR SHALL BE RESPONSIBLE FOR PROVIDING ALL FIELD LAYOUT. THE CONTRACTOR SHALL TAKE TIES TO ALL UTILITY CONNECTIONS AND PROVIDE MARKED-UP AS-BUILT PLANS FOR ALL UTILITIES SHOWING TIES TO CONNECTIONS, BENDS, VALVES, BOWTHS, CURVE AND INVERTS. AS-BUILT PLANS SHALL BE REVIEWED BY THE OWNER AND HIS REPRESENTATIVES. AND THE CONTRACTOR SHALL PROVIDE ANY CORRECTIONS TO THE SATISFACTION OF THE OWNER AND HIS REPRESENTATIVES BEFORE AS-BUILT PLANS WILL BE ACCEPTED.
12. CONTRACTOR SHALL FIELD VERIFY ALL LAYOUT DIMENSIONS AND ELEVATIONS WITH ENGINEER PRIOR TO CONSTRUCTION. CONTRACTOR SHALL COORDINATE A FIELD VISIT WITH ENGINEER TO REVIEW LAYOUT AND DIMENSIONS. CONTRACTOR SHALL SCHEDULE FIELD VISIT WITH ENGINEER TO CONFIRM FINISHED FLOOR ELEVATION.
13. ALL SUITABLE TOPSOIL TO BE TEMPORARILY STOCKPILED (AS APPLICABLE) FOR REUSE.
14. ALL MATERIALS TRANSPORTED OFF-SITE SHALL BE HANDLED IN SUCH A MANNER AS TO PREVENT SPILLAGE ON ADJACENT SURFACES AND AREAS.
15. CONTRACTOR SHALL BE RESPONSIBLE FOR DE-WATERING AND THE MAINTENANCE OF SURFACE DRAINAGE DURING THE COURSE OF THE WORK, IN ACCORDANCE WITH THE STORMWATER POLLUTION PREVENTION PLAN.
16. BUILDING DIMENSIONS TO BE TAKEN FROM BUILDING CONSTRUCTION PLANS.
17. ALL AREAS WITHIN THE LIMIT OF DISTURBANCE (SEE SHEET C100) MAY BE USED FOR STOCKPILING, EQUIPMENT STORAGE, AND FIELD OFFICES. ADDITIONAL SEDIMENT AND EROSION CONTROL PRACTICES MAY BE NEEDED TO PROTECT SENSITIVE AREAS. COORDINATE WITH ENGINEER.
18. SEE ELECTRICAL DRAWINGS FOR ON-SITE ELECTRICAL, CONTROLS, AND INTERNET WIRING.


PARKING:

TOTAL SPACES: 118
GROCERY: 39
APARTMENTS: 79
ACCESSIBLE: 4

REFUGE CALCULATIONS:

RESIDENTIAL:
41 APTS x 2 x 30GAL. / 7.48 / 27 = 12 YARDS
GROCERY:
8 YARDS
TOTAL AREA NEEDED: 20 YARDS

20'x15' REFUGE AREA WILL FIT 3 - 8 YARD DUMPSTERS
TOTAL AREA PROVIDED: 24 YARDS

 



UNAUTHORIZED ALTERATION AND/OR
ADDITION TO THIS DOCUMENT
AND/OR UNAUTHORIZED USE OR
REUSE OF THIS DOCUMENT ON A
PROJECT OTHER THAN THAT
INDICATED ON THIS DOCUMENT IS A
VIOLATION OF THE NEW YORK
STATE EDUCATION LAW AND THE
CONTRACT FOR PROFESSIONAL
SERVICES AND IS THEREFORE
PROHIBITED.


[illegible]

Project Number	2024125
Drawn By	SK
Designed By	BJB
Checked By	BJB
Date	6/30/25
Scale	AS SHOWN
File Name	BM_TILDEN


TURNING
RADIUS
PLAN

C120


A
B
C
D
E
F

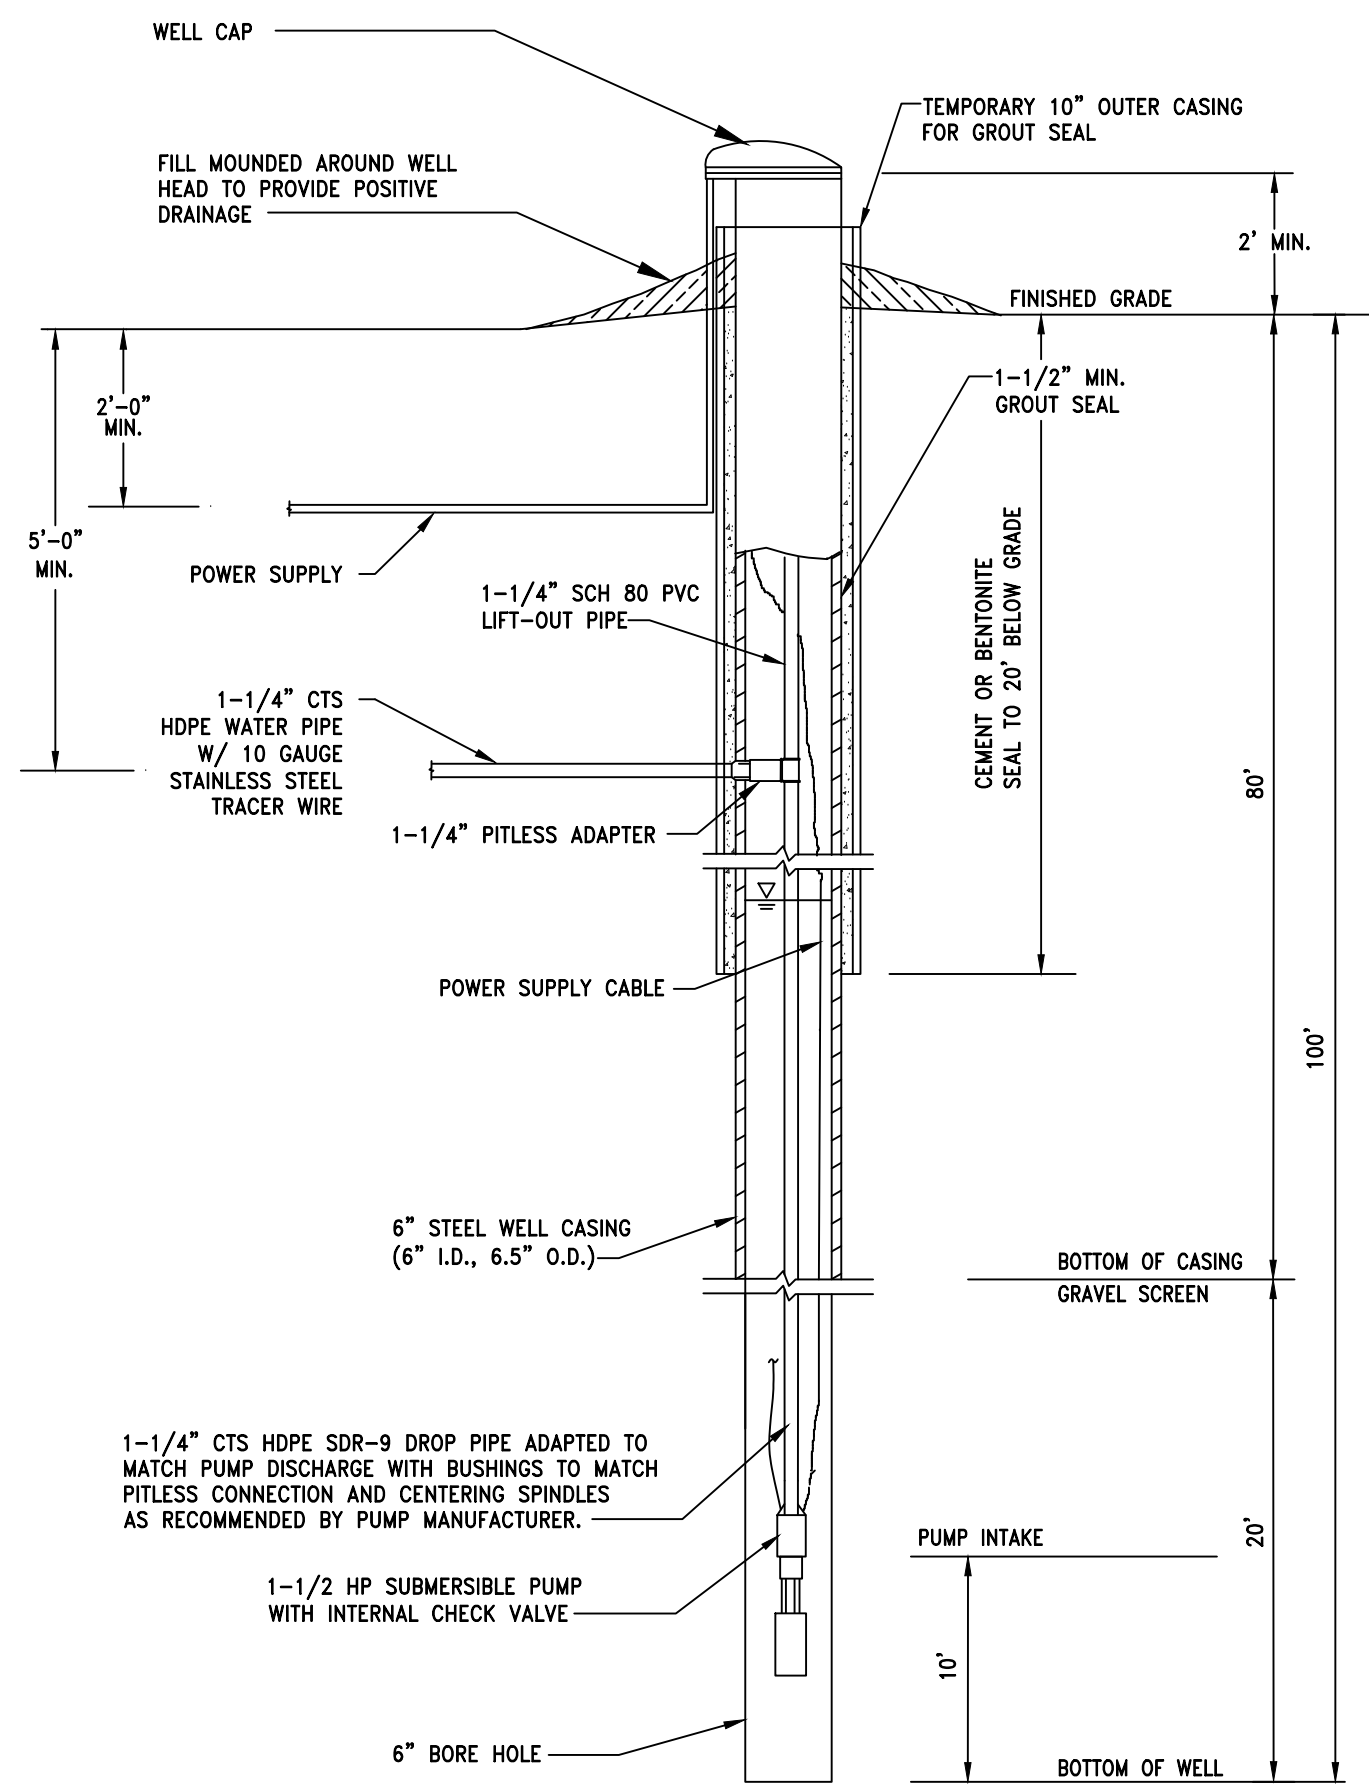


1 WELL DETAIL
C155 SCALE: N.T.S.

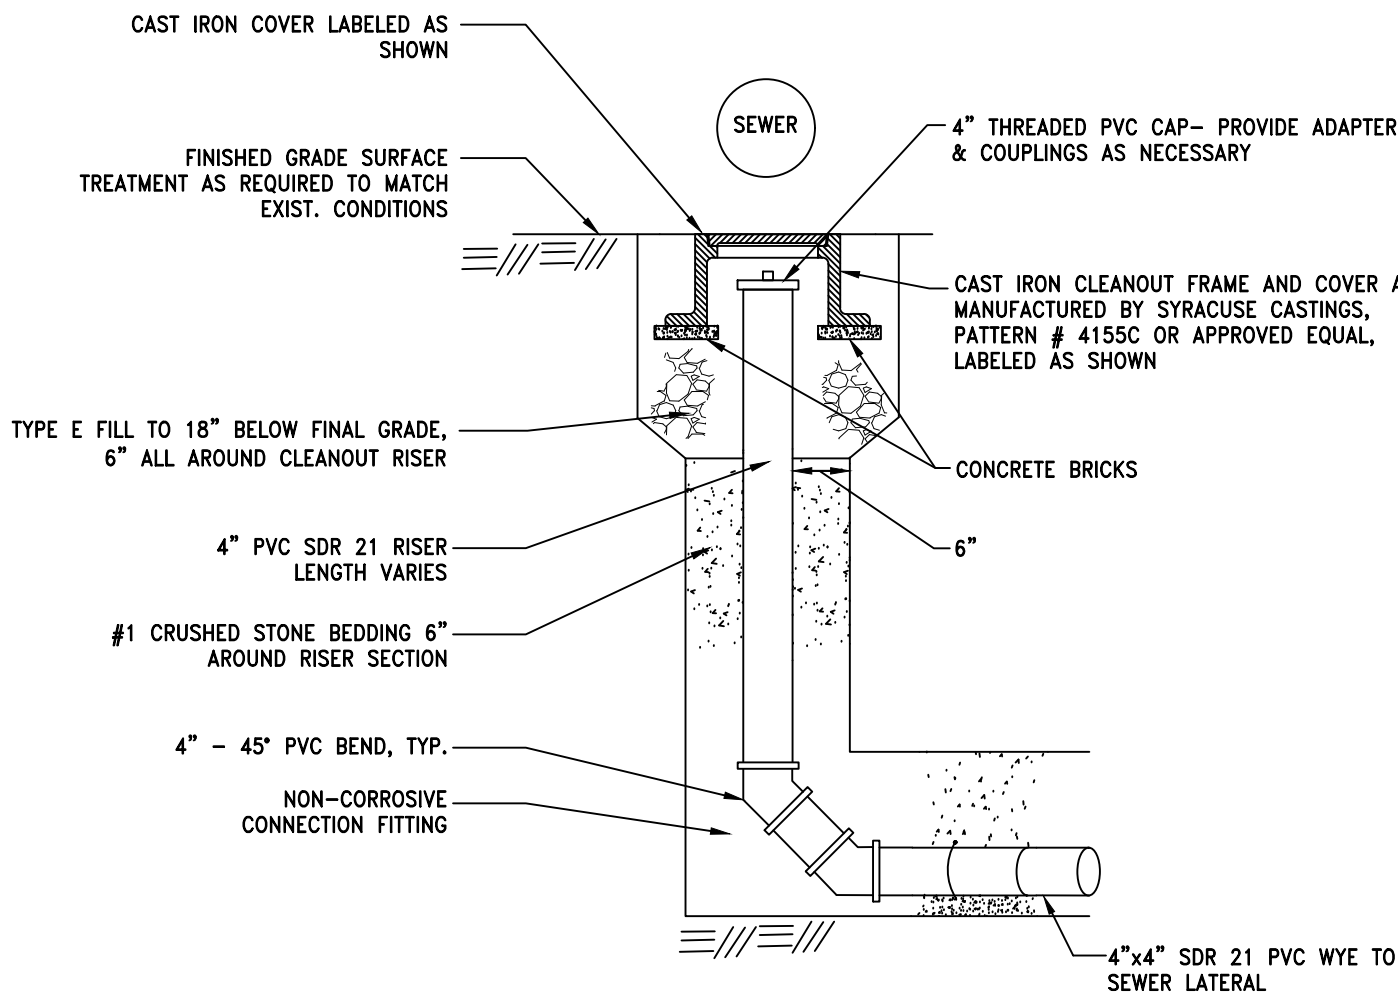


2 TYPICAL PVC CLEANOUT DETAIL
C155 SCALE: NTS

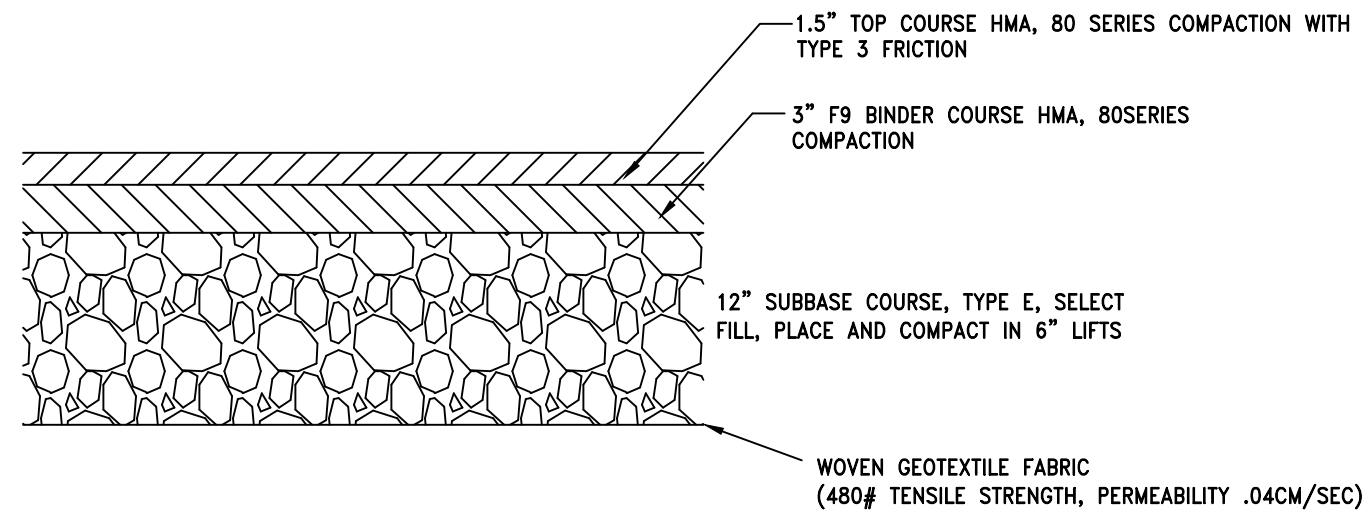

5 STANDARD ASPHALT PAVEMENT DETAIL
C155 SCALE: N.T.S.

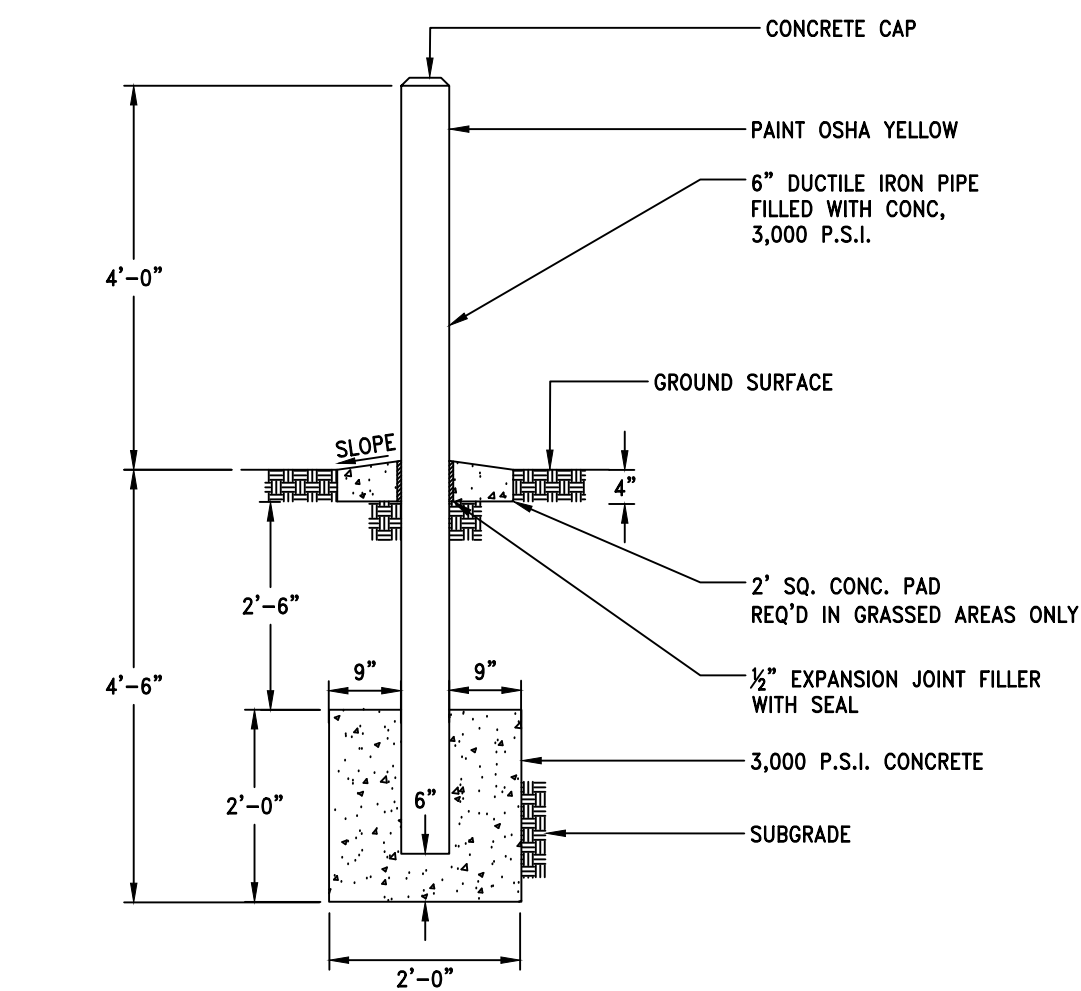


3 TYPICAL BOLLARD DETAIL
C155 SCALE: NTS

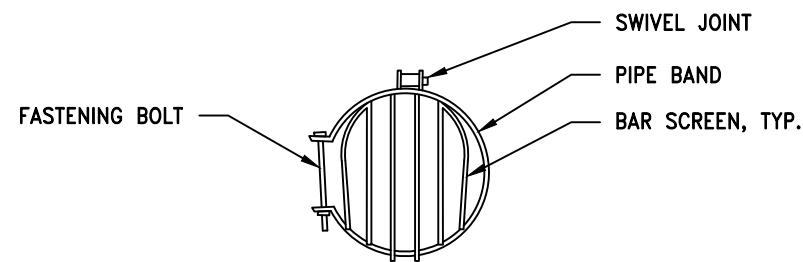


- NOTES:
1. FOR PVC PIPE USE BAND-TYPE RAT GUARD BY AGRIDRAIN, OR EQUAL.
 2. FOR CORRUGATED HDPE PIPE USE EXTERNAL RODENT GUARDS BY AGRIDRAIN, OR EQUAL.
 3. PROVIDE APPROPRIATELY SIZED SCREEN PER PIPE DIAMETER.
 4. ALL SCREENS SHALL BE SECURED TO THE EXTERIOR OF THE PIPE'S OUTLET. INTERNAL MESH GUARDS SHALL NOT BE ACCEPTED.


6 TYPICAL RODENT SCREEN DETAIL
C155 SCALE: NTS

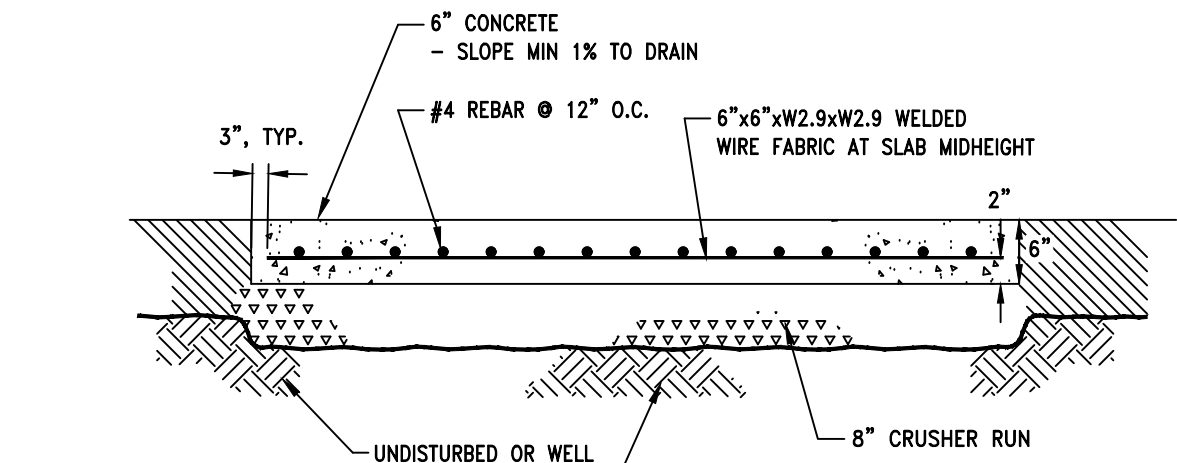


4 TYPICAL CONCRETE EQUIPMENT PAD DETAIL
C155 SCALE: N.T.S.

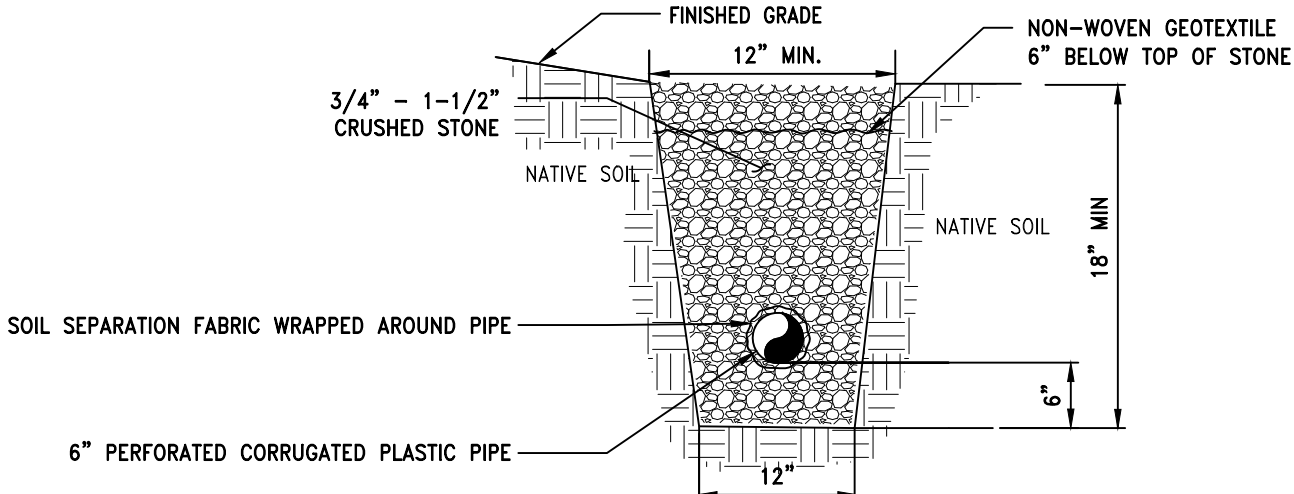

7 FRENCH DRAIN DETAIL
C155 SCALE: N.T.S.

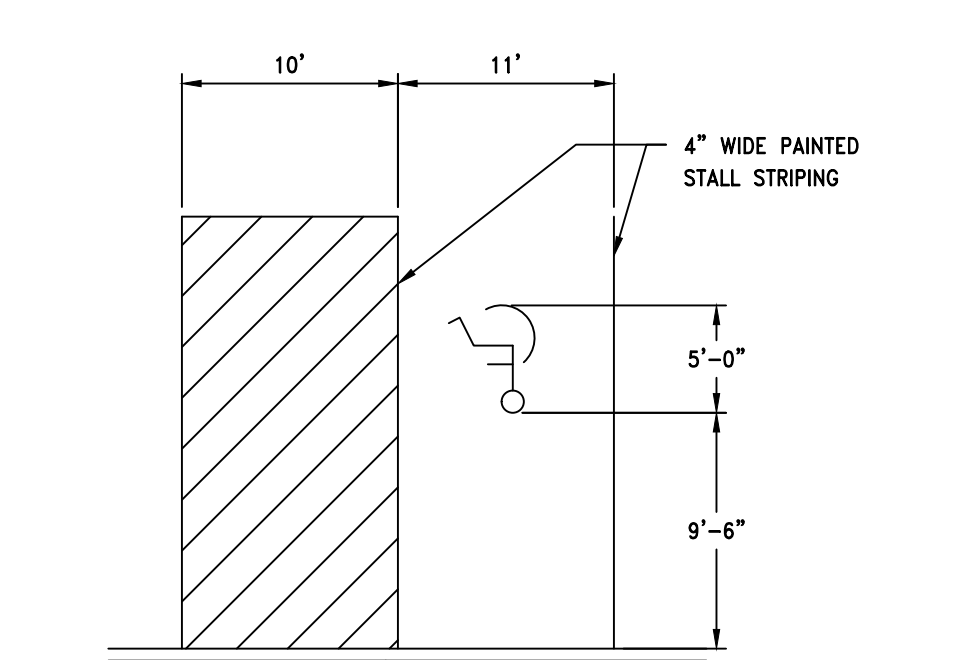


8 HC PARKING STALL
C155 SCALE: N.T.S.

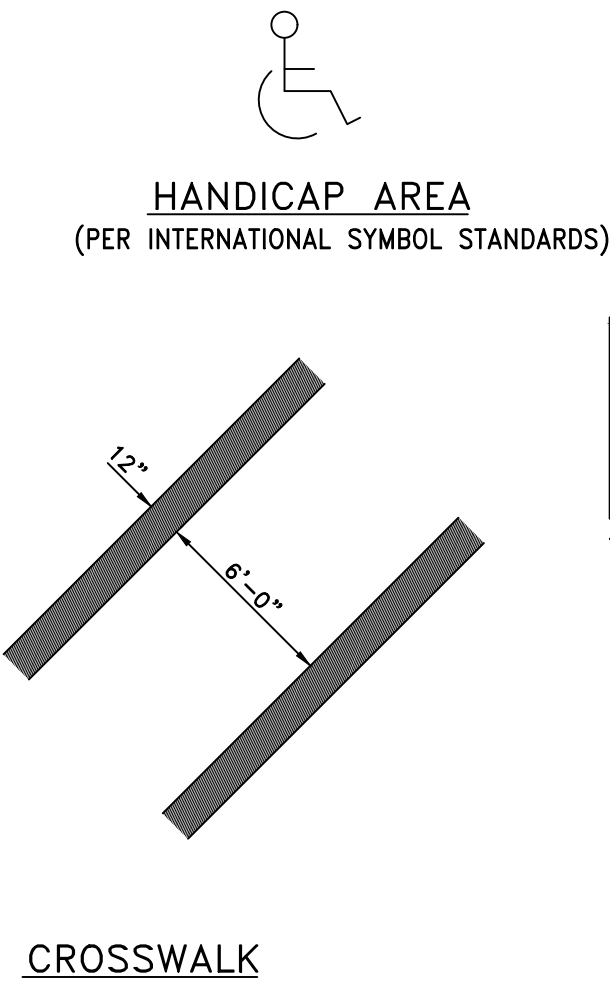


- NOTES:
1. HANDICAP PARKING SIGNS SHALL BE SETON #M398 OR APPROVED EQUAL.
 2. HANDICAP ACCESS AISLE SIGNS SHALL BE SETON #37899 OR APPROVED EQUAL.

9 PAVEMENT MARKINGS DETAILS
C155 SCALE: N.T.S.

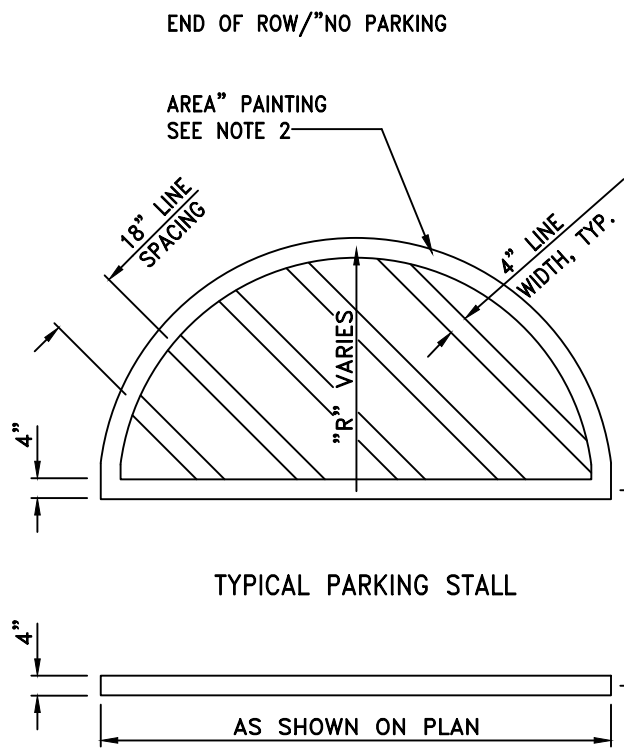

- NOTES:
1. PAVEMENT MARKING MATERIALS AND CONSTRUCTION SHALL CONFORM TO NYSDOT STANDARD SPECIFICATION 640 FOR REFLECTORIZED PAVEMENT MARKINGS. STALL STRIPING SHALL BE WHITE, "NO PARKING" STRIPING SHALL BE YELLOW, ALL HANDICAP AREAS SHALL BE BLUE.
 2. "NO PARKING AREA" RADII AND SHAPE SHALL BE AS INDICATED ON SITE PLAN.
 3. PROVIDE ALL NECESSARY HANDICAP SIGNAGE AS REQUIRED PER CODE.

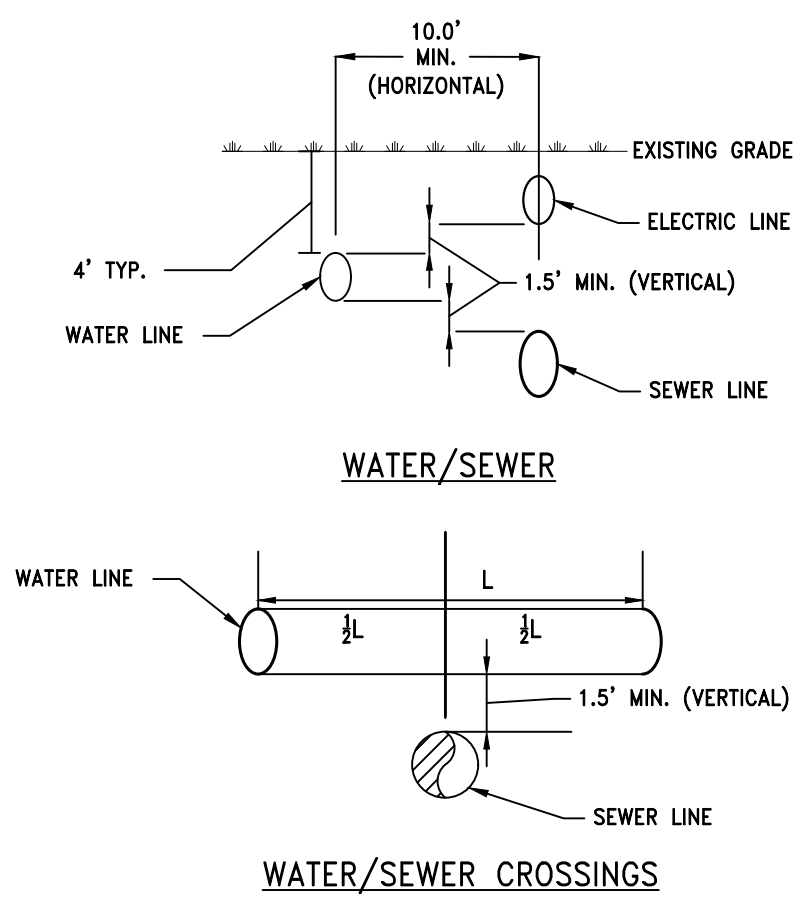

10 TYPICAL DETAILS FOR UTILITY CROSSINGS
C155 SCALE: NOT TO SCALE

- NOTES:
1. ALL SEWER MAIN AND WATER MAINS SHALL BE SEPARATED BY DISTANCES SPECIFIED IN THE RECOMMENDED STANDARDS FOR WASTEWATER FACILITIES (10 STATES STANDARDS).
 2. PIPE JOINTS ARE TO BE ARRANGED SO THAT SEWER MAIN JOINTS AND WATER MAIN JOINTS ARE SEPARATED AS FAR AS POSSIBLE FROM EACH OTHER.

Consultant

TILDEN COMMONS
NEW LEBANON DEVELOPMENT, LLC.
NEW YORK STATE
COLUMBIA COUNTY

UNAUTHORIZED ALTERATION AND/OR
ADDITION TO THIS DOCUMENT
AND/OR UNAUTHORIZED USE OR
REUSE OF THIS DOCUMENT ON A
PROJECT OTHER THAN THAT
INDICATED ON THIS DOCUMENT IS A
VIOLATION OF THE NEW YORK
STATE EDUCATION LAW AND THE
CONTRACT FOR PROFESSIONAL
SERVICES AND IS THEREFORE
PROHIBITED.



Issue	Rev.	Date	Remarks
1	0	7/7/25	PLANNING BOARD
2	0	8/1/25	PER PLANNING BOARD COMMENTS

Project Number	2024125
Drawn By	AS
Designed By	BJB
Checked By	BJB
Date	6/30/25
Scale	AS SHOWN
File Name	BM_TILDEN

SITE
DETAILS

Sheet No.
C155

A

B


C

D


E

F


- NOTES:
1. INCREASE SIDEWALK THICKNESS TO 6" MIN. AND INCREASE REINFORCEMENT PER SECTION 02520 THROUGHOUT LENGTH OF DRIVEWAY OPENINGS.
 2. MATCH EXISTING SIDEWALK WIDTHS BY PROVIDING A 10'-0" LONG TAPER SECTION.
 3. SIDEWALK CONCRETE SHALL BE NYSDOT CLASS D (NYSDOT ITEM 606.0101) WITH FIBER MESH (2 LBS/CY).

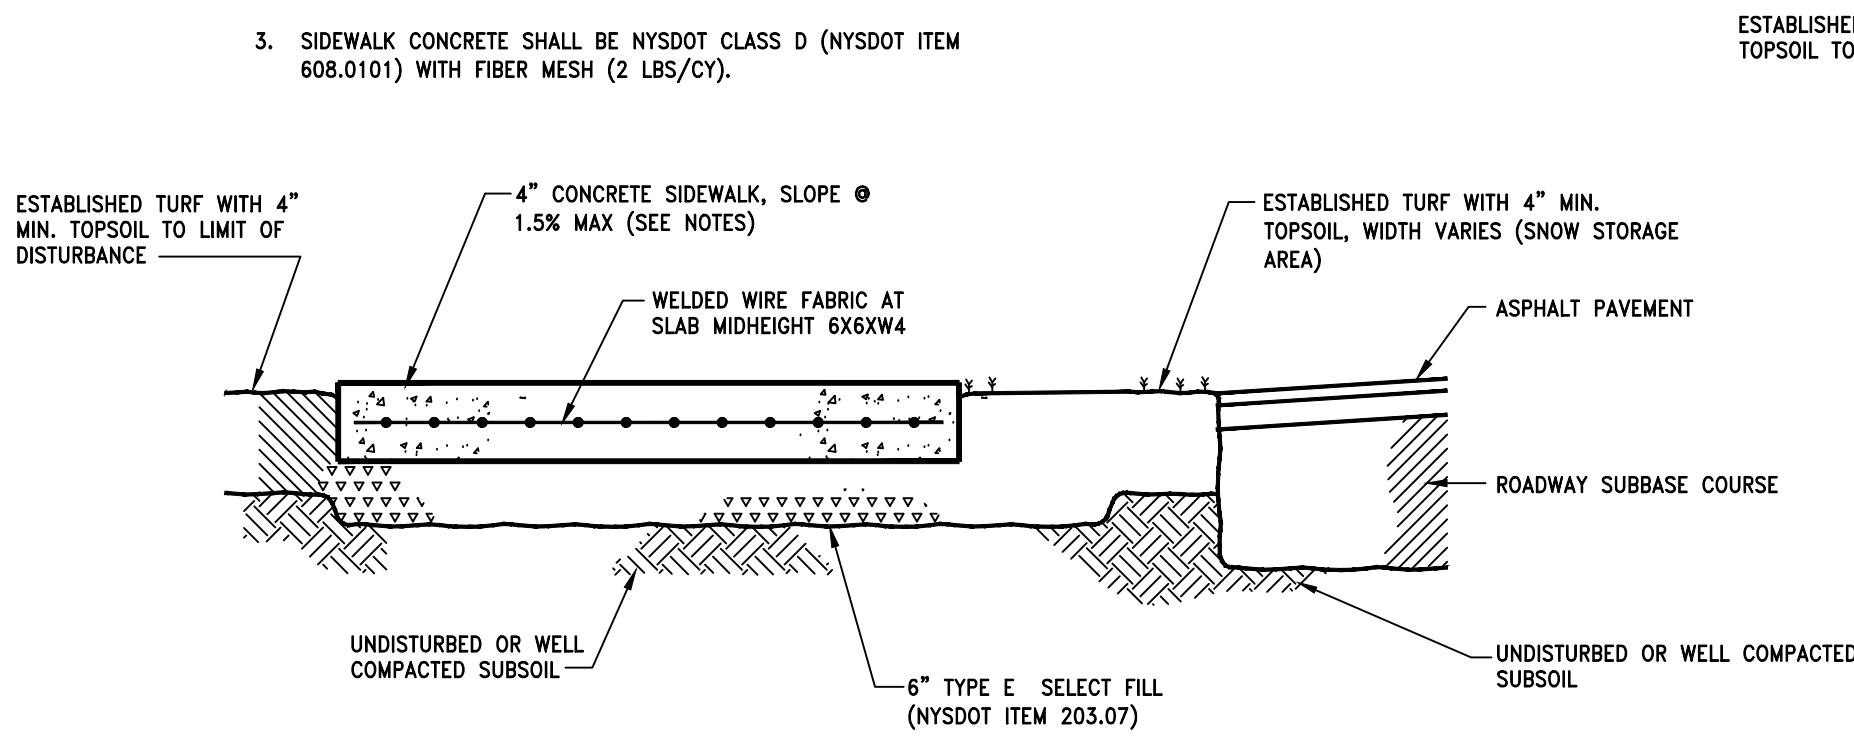


1 SIDEWALK DETAILS
SCALE: N.T.S.

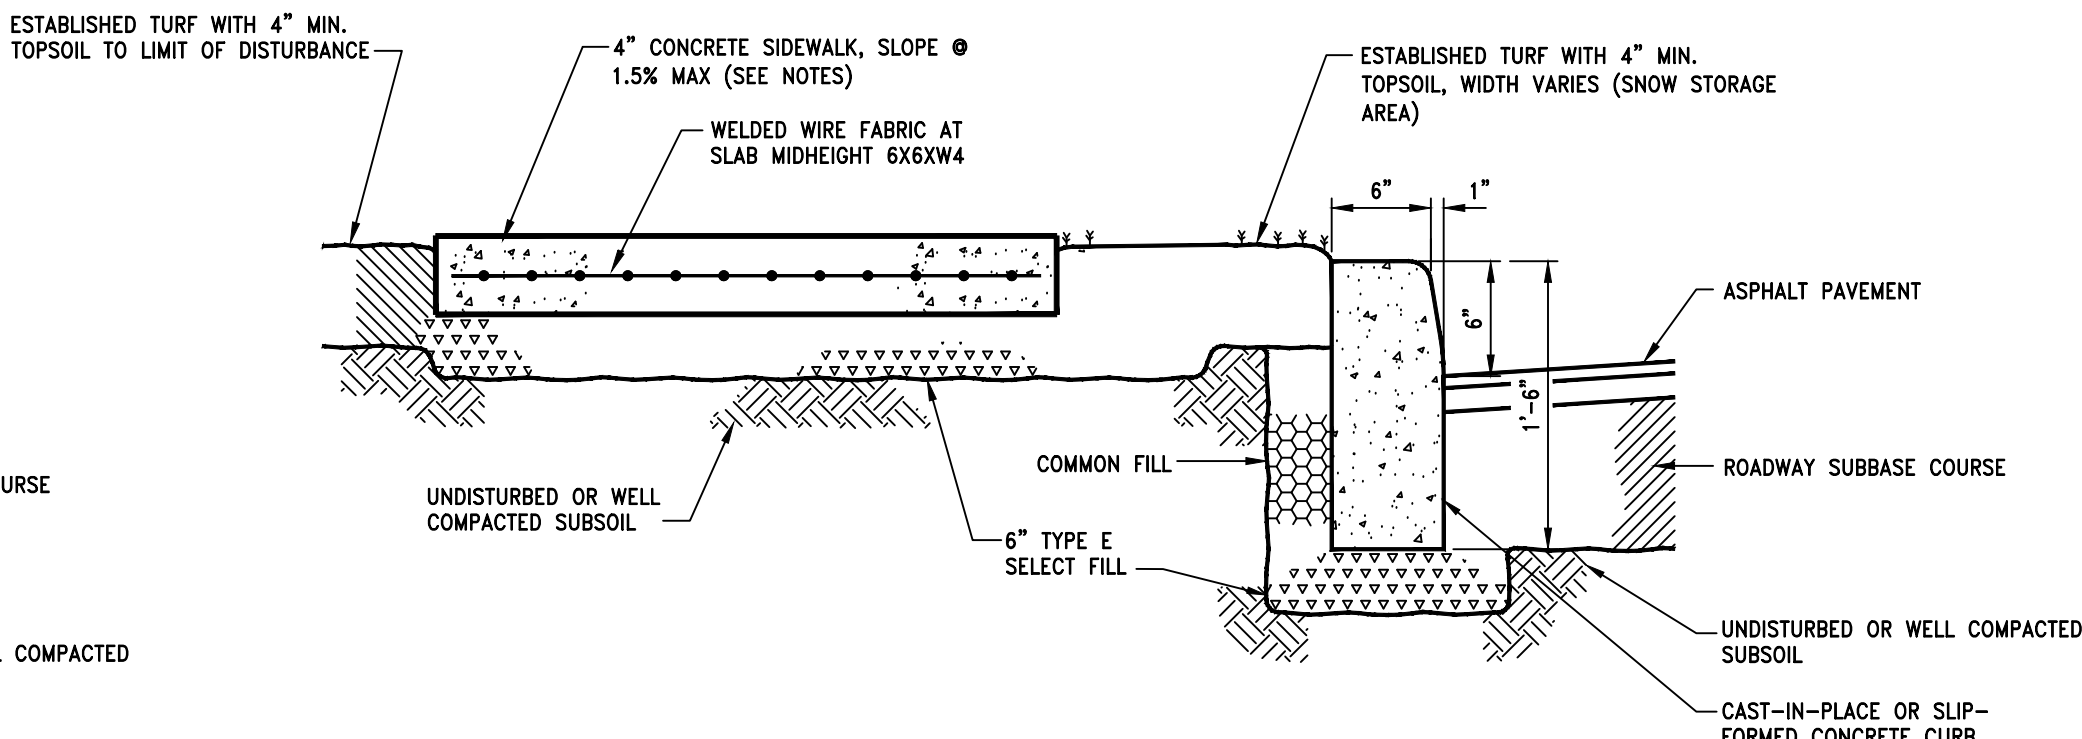

2 SIDEWALK AND CURB DETAILS
SCALE: N.T.S.

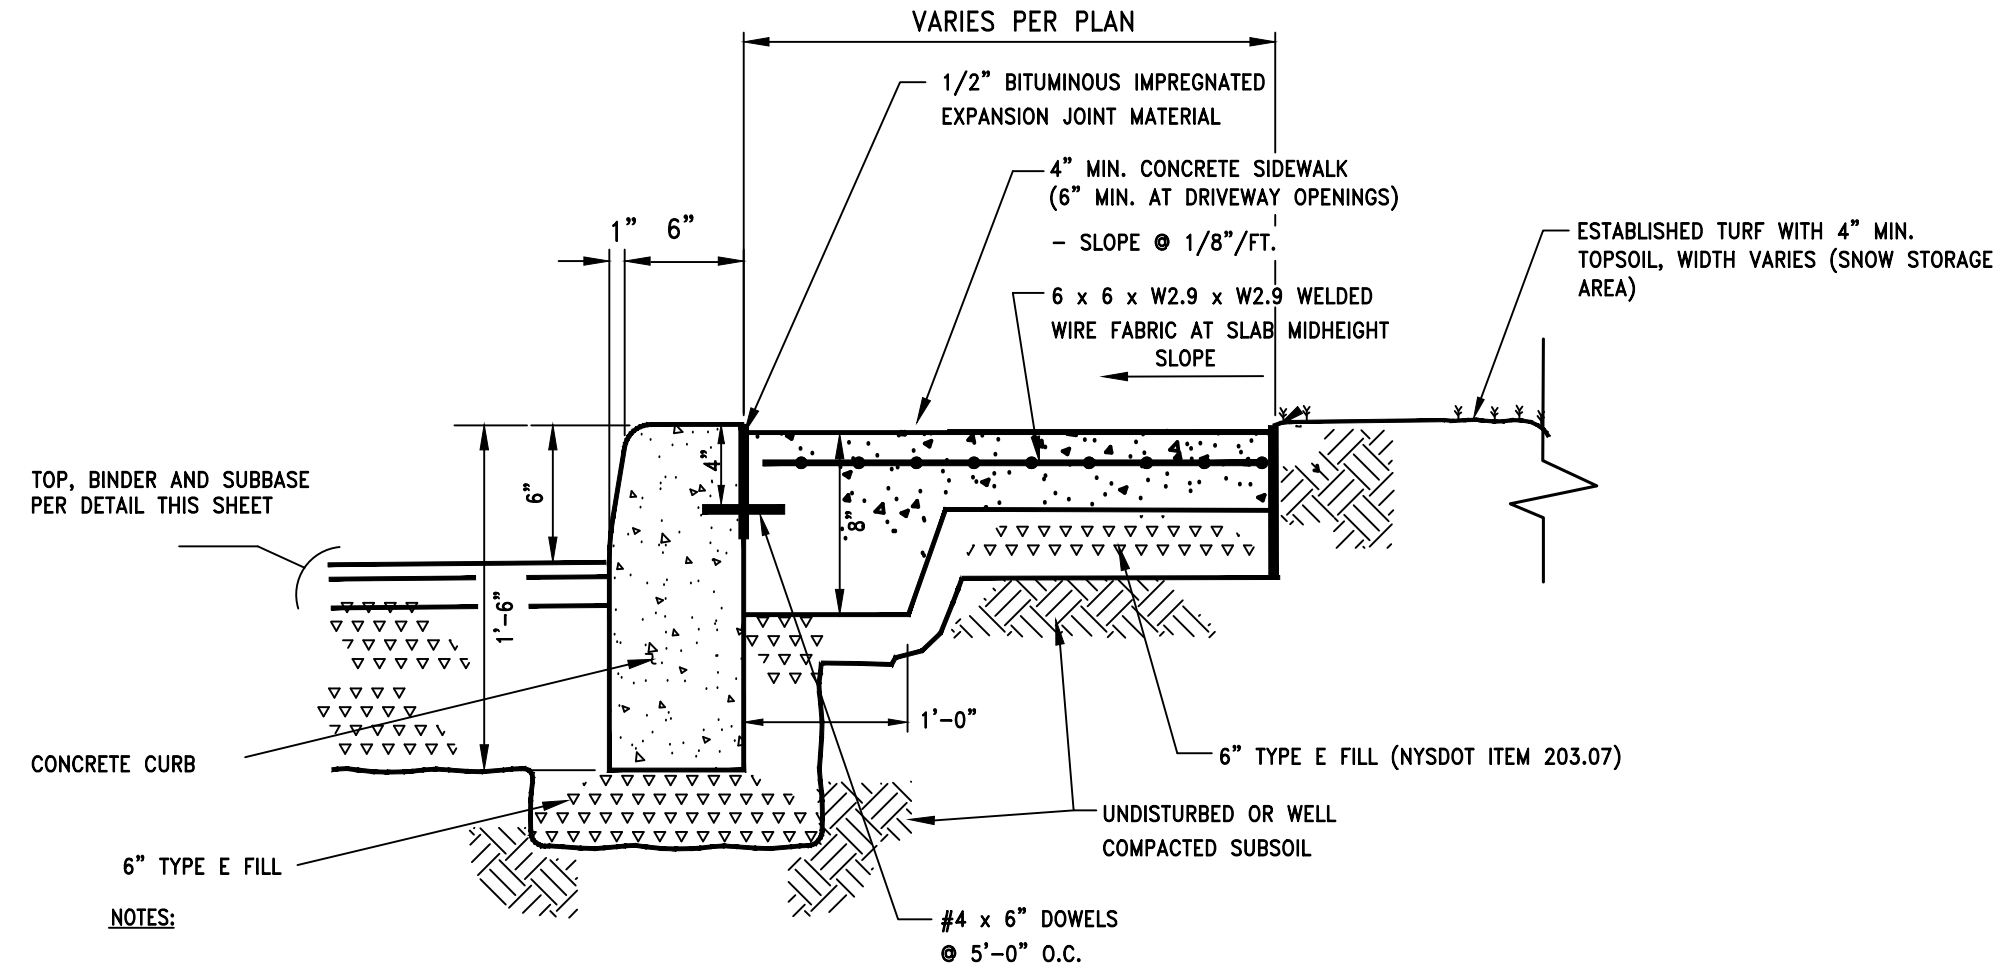


3 INTEGRAL SIDEWALK AND CURBING DETAILS
SCALE: N.T.S.


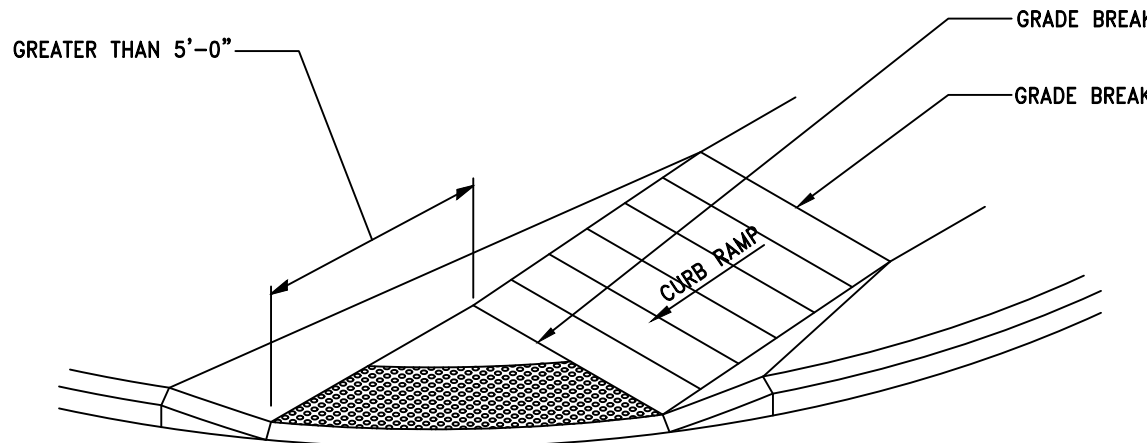


DETECTABLE WARNING PLACEMENT DETAIL 1
NOTE: IF THE DISTANCE FROM THE BOTTOM GRADE BREAK IS GREATER THAN OR EQUAL TO 5'-0", DETECTABLE WARNINGS SHOULD BE PLACED ALONG THE RADIUS OF THE CURVE AS SHOWN IN THE ABOVE DETAIL.


- DETECTABLE WARNING NOTES:
1. THE DETAILS PROVIDED ARE NOT DRAWN TO SCALE. THE QUANTITY OF DOMES DEPICTED ON THE DETECTABLE WARNING UNIT (THE DOMES AND THE ENTIRE 24" LEVEL SURFACE) IS FOR ILLUSTRATION ONLY.
 2. DETECTABLE WARNING UNIT DIMENSIONS: THE SIZE OF THE DETECTABLE WARNING FIELD SHALL BE 24" IN THE DIRECTION OF TRAVEL AND SHALL EXTEND THE FULL WIDTH OF THE CURB RAMP OR FLUSH SURFACE, EXCLUSIVE OF SIDE FLARES.
 3. DOME ALIGNMENT: THE ROWS OF DOMES SHALL BE ALIGNED TO BE PERPENDICULAR OR RADIAL TO THE GRADE BREAK BETWEEN THE RAMP LANDING OR CURB RAMP AND THE STREET.
 4. WHERE DOMES ARE ARRAYED RADially THEY MAY DIFFER IN DOME DIAMETER AND CENTER-TO-CENTER SPACING WITHIN THE RANGES SPECIFIED ON THIS SHEET.
 5. COLOR REQUIREMENTS: THE DETECTABLE WARNING FIELD SHALL BE THE COLOR SPECIFIED IN THE CONTRACT DOCUMENTS OR MEET THE REQUIREMENTS OF THE STANDARD SPECIFICATIONS.
 6. DETECTABLE WARNINGS LOCATIONS: DETECTABLE WARNINGS SHALL BE LOCATED SO THAT THE EDGE OR CORNER OF THE WARNING FIELD NEAREST TO THE ROADWAY IS 5" TO 9" FROM THE FRONT OF THE CURB OR THE ROADWAY EDGE (12" WHERE TRAVERSABLE CURB IS USED).

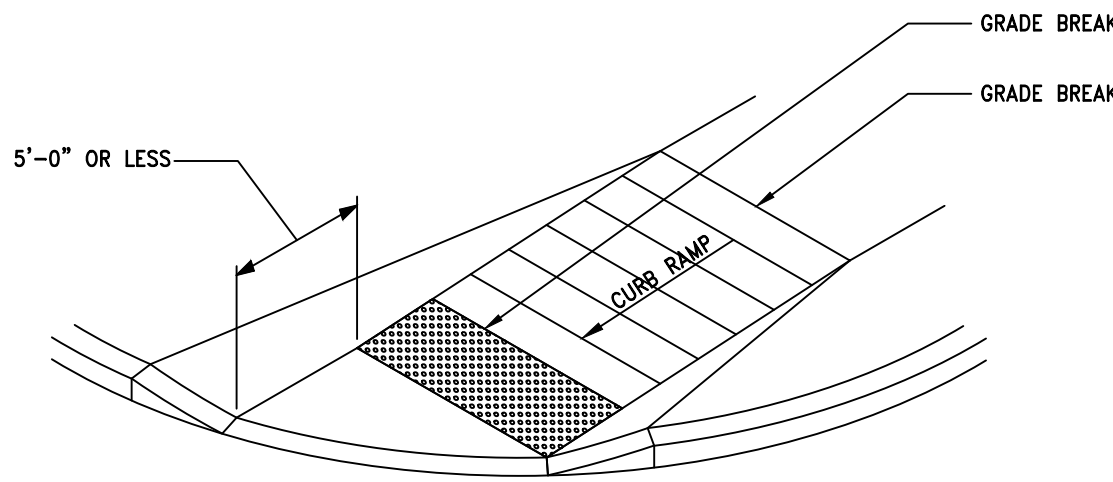


DETECTABLE WARNING PLACEMENT DETAIL 2
NOTE: IF THE DISTANCE FROM THE BOTTOM GRADE BREAK IS LESS THAN OR EQUAL TO 5'-0", DETECTABLE WARNINGS SHOULD BE PLACED ON THE CURB RAMP ALONG THE BOTTOM GRADE BREAK WITH ONE CORNER 5" TO 9" FROM THE FRONT OF THE CURB OR EDGE OF THE ROADWAY.

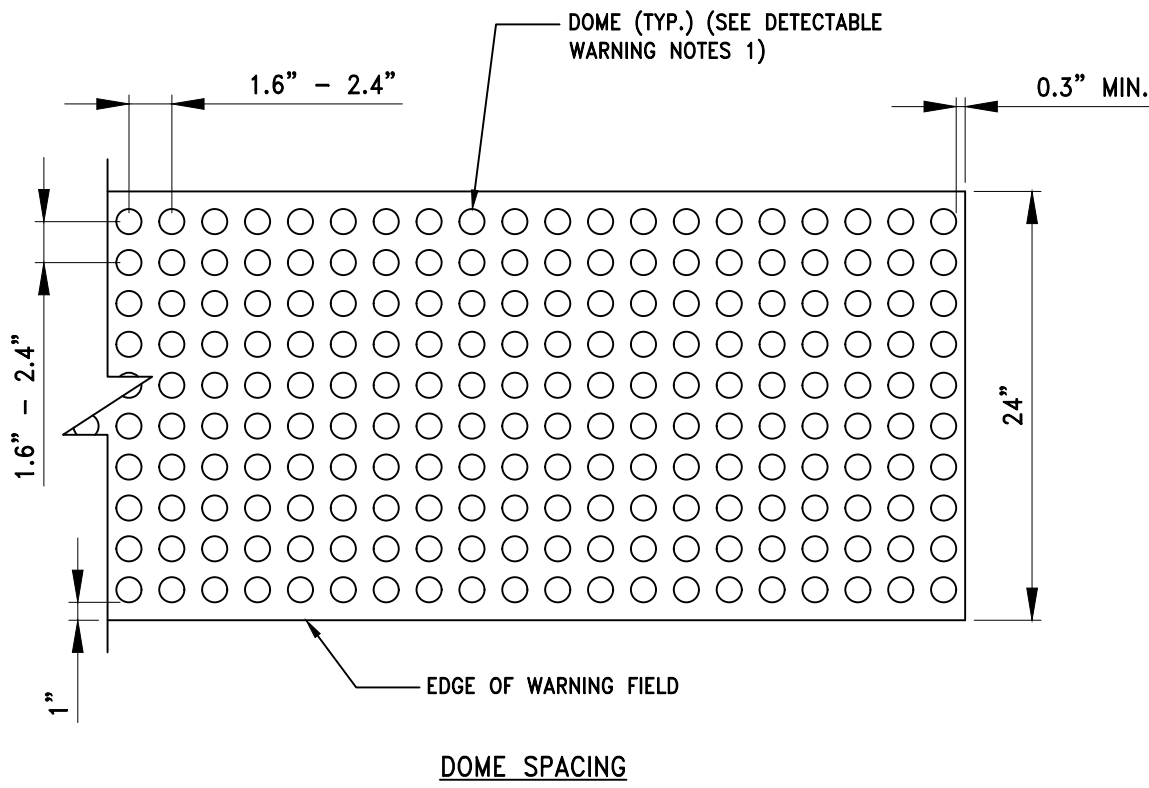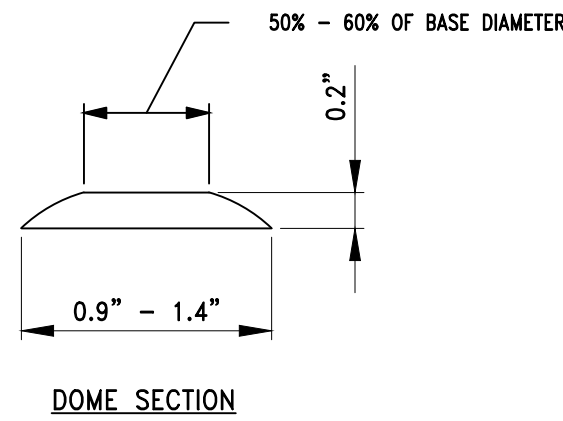


4 CONCRETE SIDEWALK DETECTABLE WARNING DETAILS
SCALE: N.T.S.

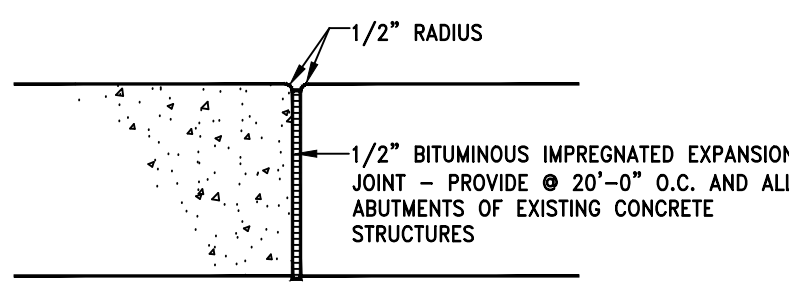


EXPANSION JOINT DETAIL

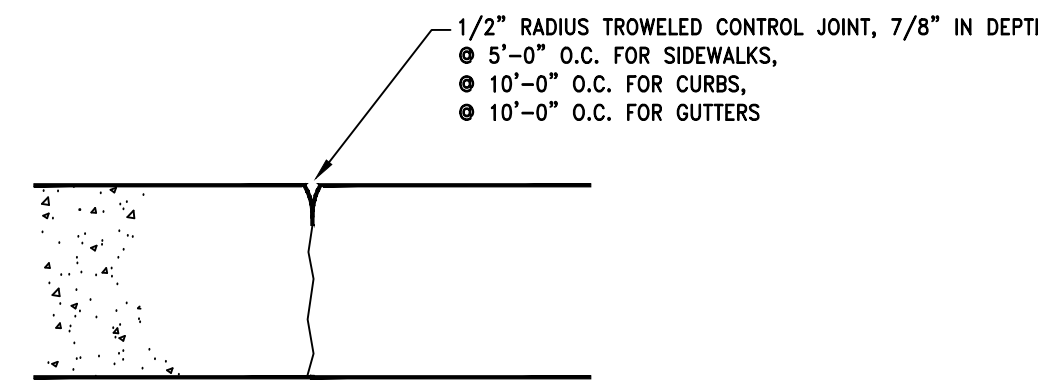

CONTROL JOINT DETAIL

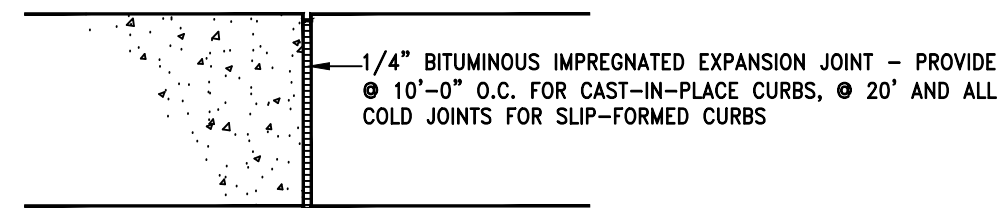

CURBING EXPANSION JOINT DETAIL

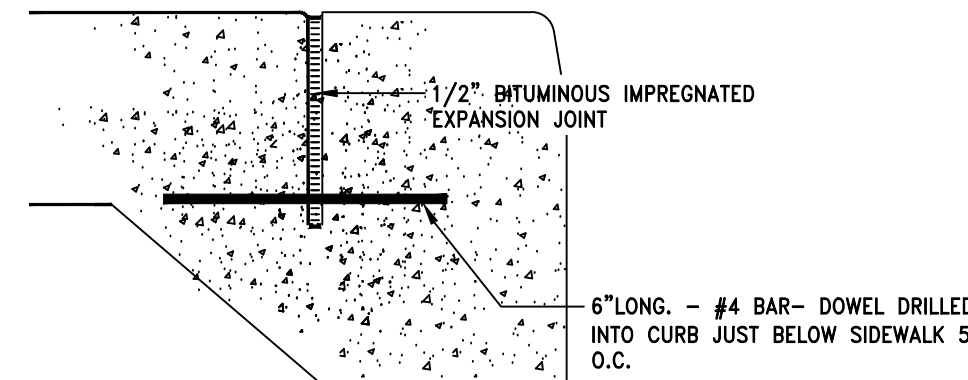

CURBING TO SIDEWALK EXPANSION JOINT DETAIL

- NOTE:
1. SIDEWALKS TO BE PICTURE FRAMED W/ BROOM FINISH.

5 TYPICAL CONSTRUCTION DETAILS FOR SIDEWALKS AND CURBS
SCALE: N.T.S.



**Lamont
Engineers**
ENGINEERS - PLANNERS
FACILITY OPERATIONS
197 ELM ST., COBLESKILL, NY 12043
(518) 234-4028
www.lamontengineers.com

Consultant

TILDEN COMMONS
NEW LEBANON DEVELOPMENT, LLC.

NEW YORK STATE
COLUMBIA COUNTY

UNAUTHORIZED ALTERATION AND/OR ADDITION TO THIS DOCUMENT AND/OR UNAUTHORIZED USE OR REUSE OF THIS DOCUMENT ON A PROJECT OTHER THAN THAT INDICATED ON THIS DOCUMENT IS A VIOLATION OF THE NEW YORK STATE EDUCATION LAW AND THE CONTRACT FOR PROFESSIONAL SERVICES AND IS THEREFORE PROHIBITED.

Stamp




Issue	Rev.	Date	Remarks
1	0	7/7/25	PLANNING BOARD COMMENTS
2	0	8/2/25	

Project Number	2024125
Drawn By	AS
Designed By	BJB
Checked By	BJB
Date	6/30/25
Scale	AS SHOWN
File Name	BM_TILDEN

Sheet Title
**SITE
DETAILS**

Sheet No.
C156

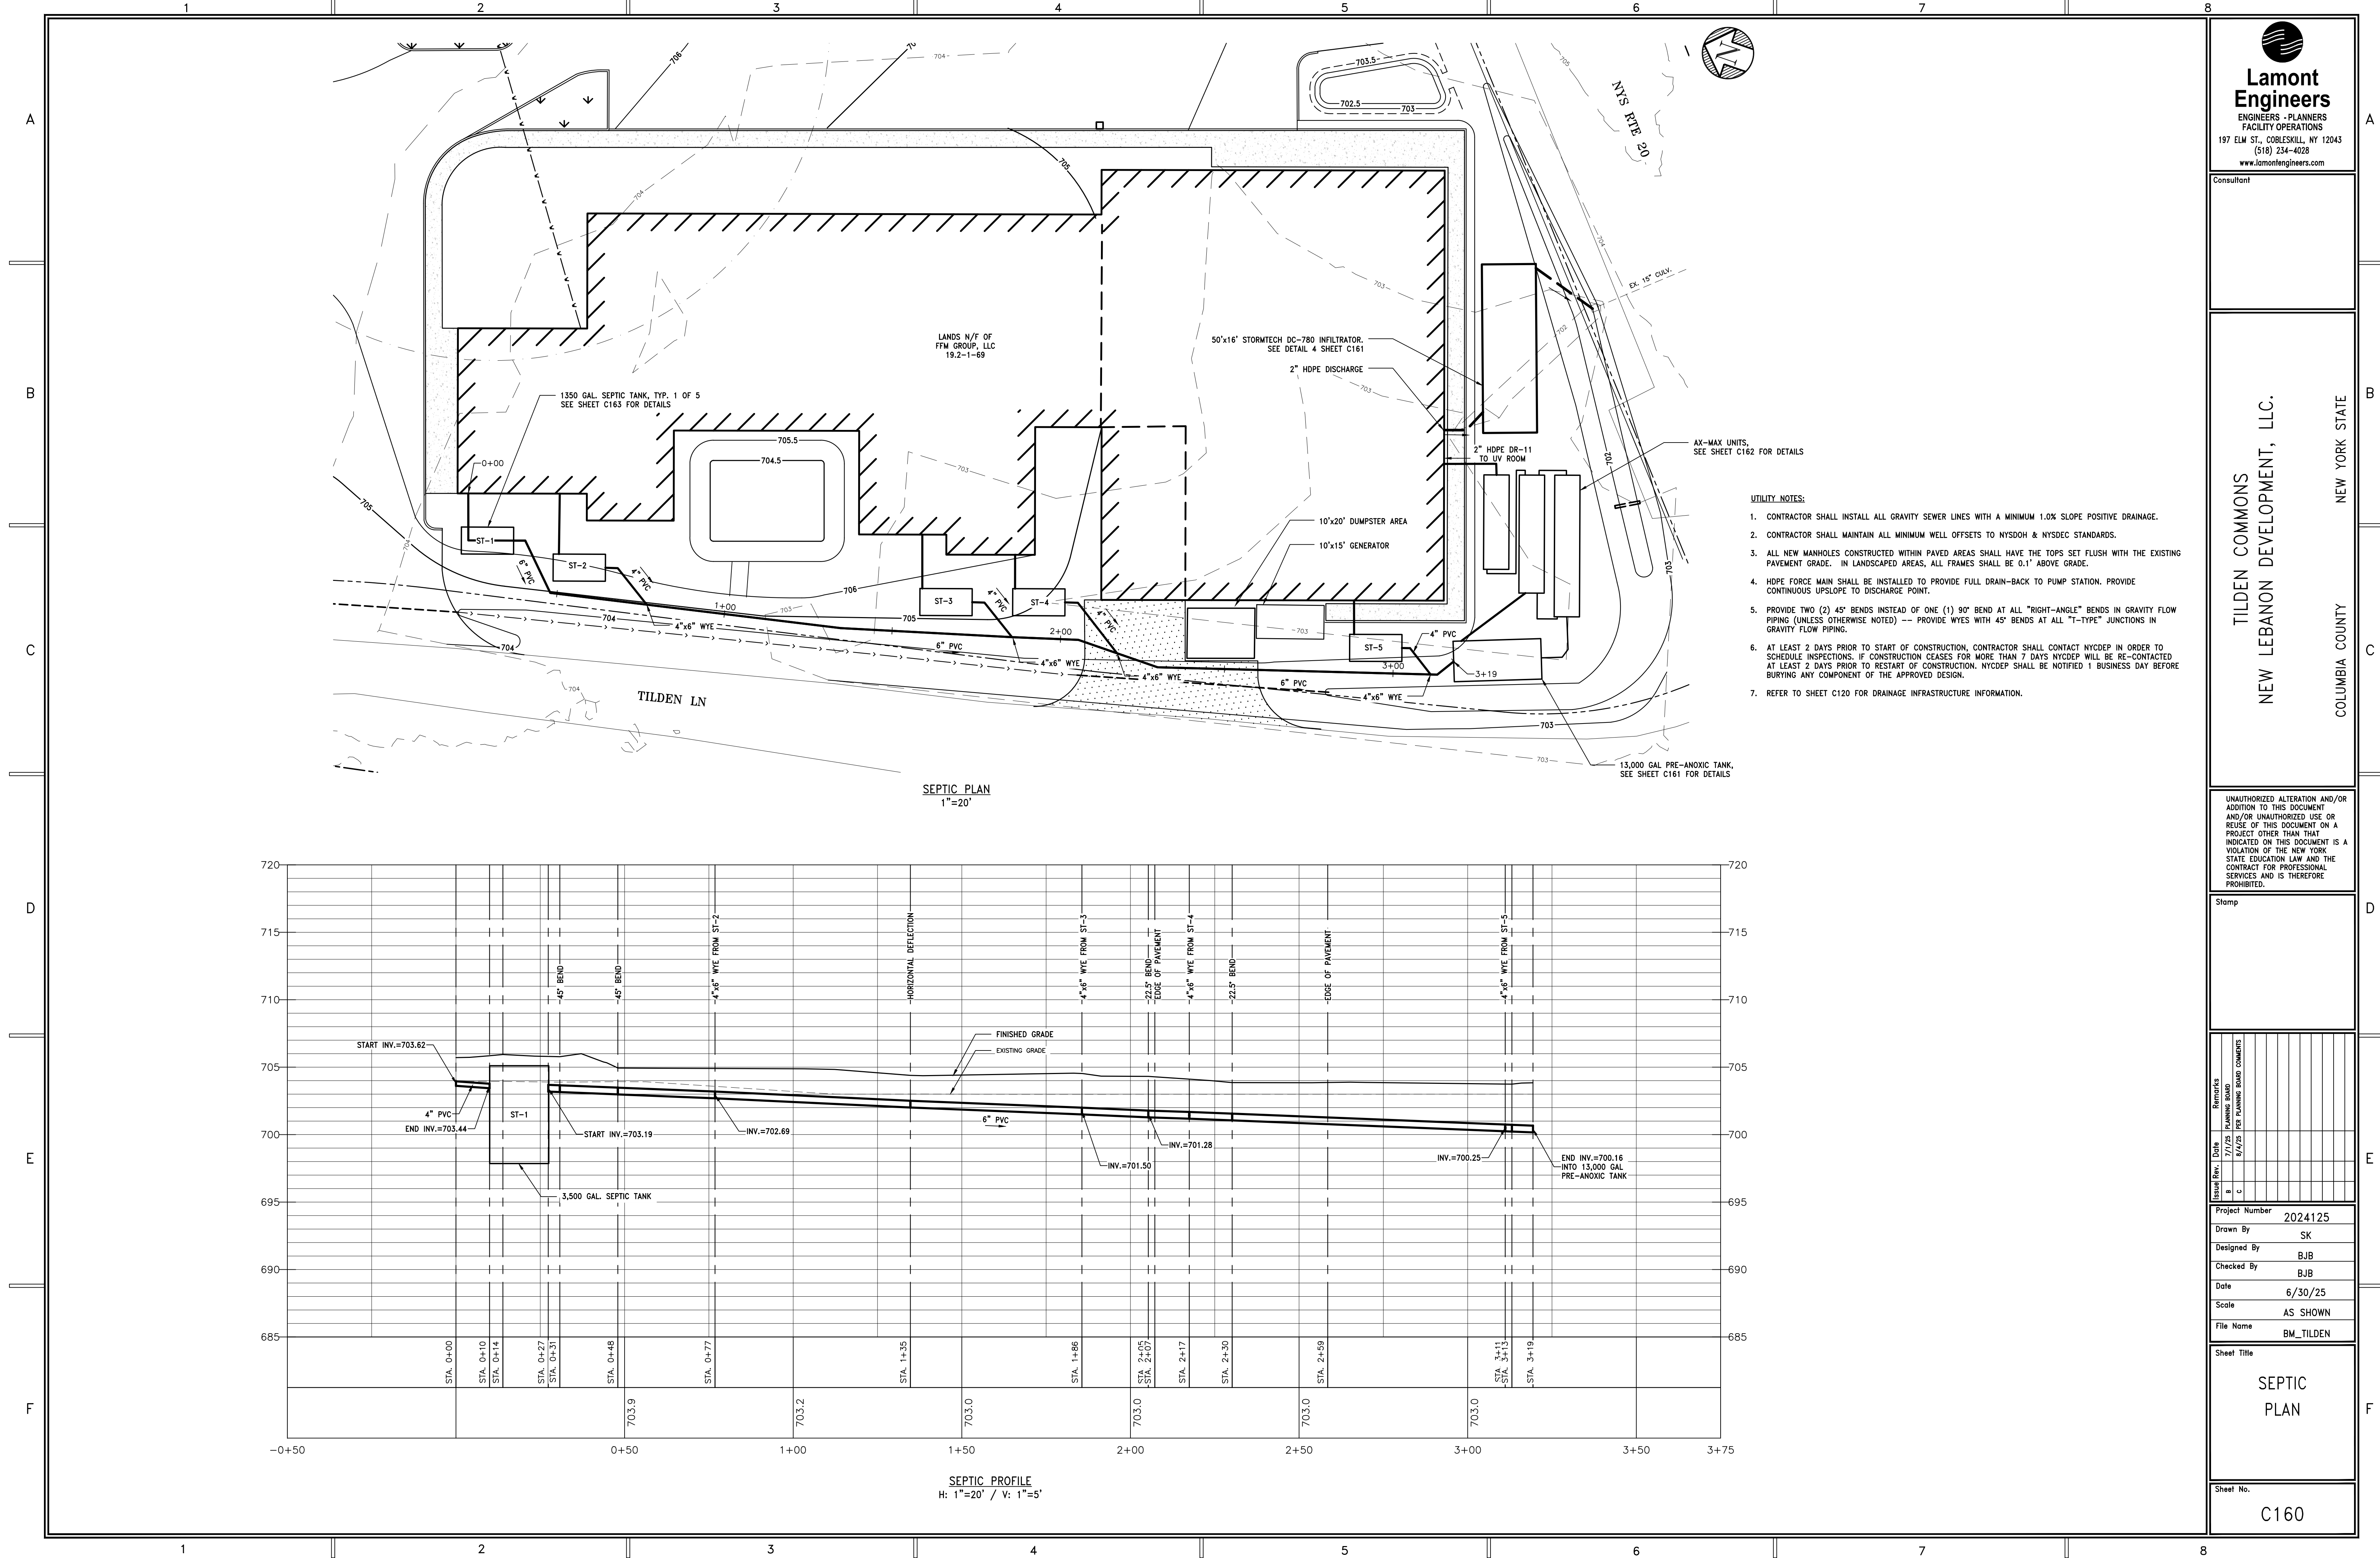

Lamont Engineers
ENGINEERS - PLANNERS
FACILITY OPERATIONS
197 ELM ST., COBLESKILL, NY 12043
(518) 234-4028
www.lamontengineers.com

Consultant

TILDEN COMMONS
NEW LEBANON DEVELOPMENT, LLC.
NEW YORK STATE
COLUMBIA COUNTY

UNAUTHORIZED ALTERATION AND/OR ADDITION TO THIS DOCUMENT AND/OR UNAUTHORIZED USE OR REUSE OF THIS DOCUMENT ON A PROJECT OTHER THAN THAT INDICATED ON THIS DOCUMENT IS A VIOLATION OF THE NEW YORK STATE EDUCATION LAW AND THE CONTRACT FOR PROFESSIONAL SERVICES AND IS THEREFORE PROHIBITED.

Stamp

Issue Rev.	Date	Remarks
1	7/7/25	PLANNING BOARD COMMENTS
2	8/2/25	PER PLANNING BOARD COMMENTS
3		
4		
5		
6		
7		
8		
9		
10		

Project Number 2024125
Drawn By SK
Designed By BJB
Checked By BJB
Date 6/30/25
Scale AS SHOWN
File Name BM_TILDEN

Sheet Title
SEPTIC PLAN

Sheet No.
C160

A


B

C


D

E


F

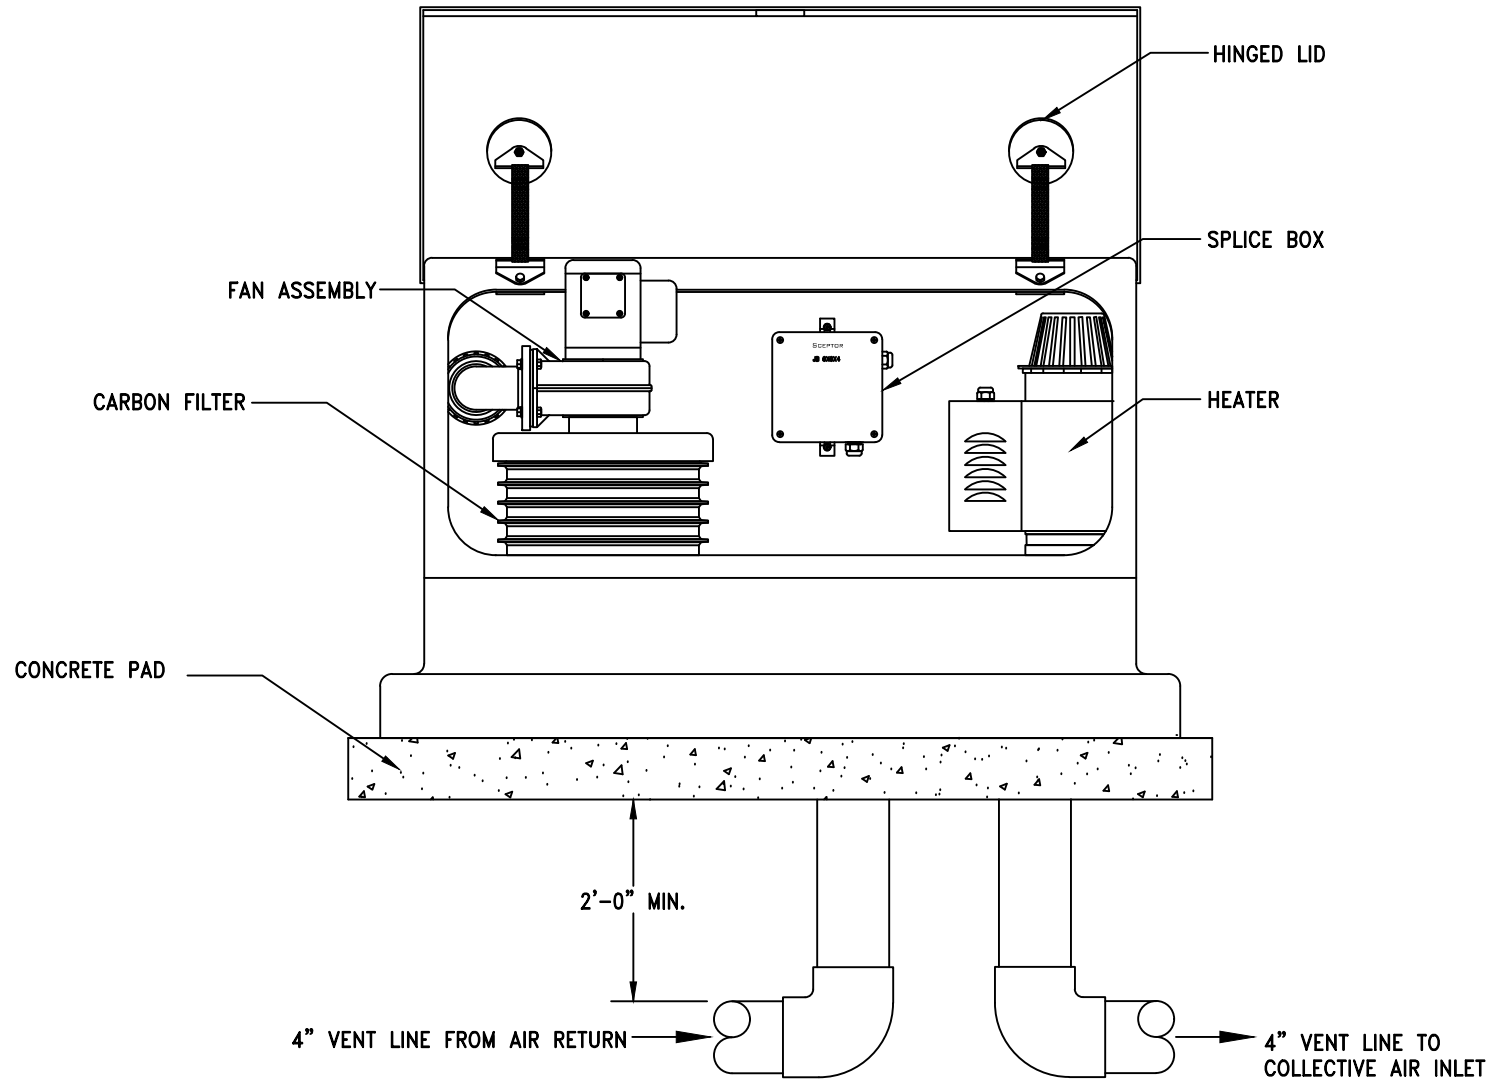

1 ABOVE GROUND FAN ASSEMBLY
SCALE: NTS

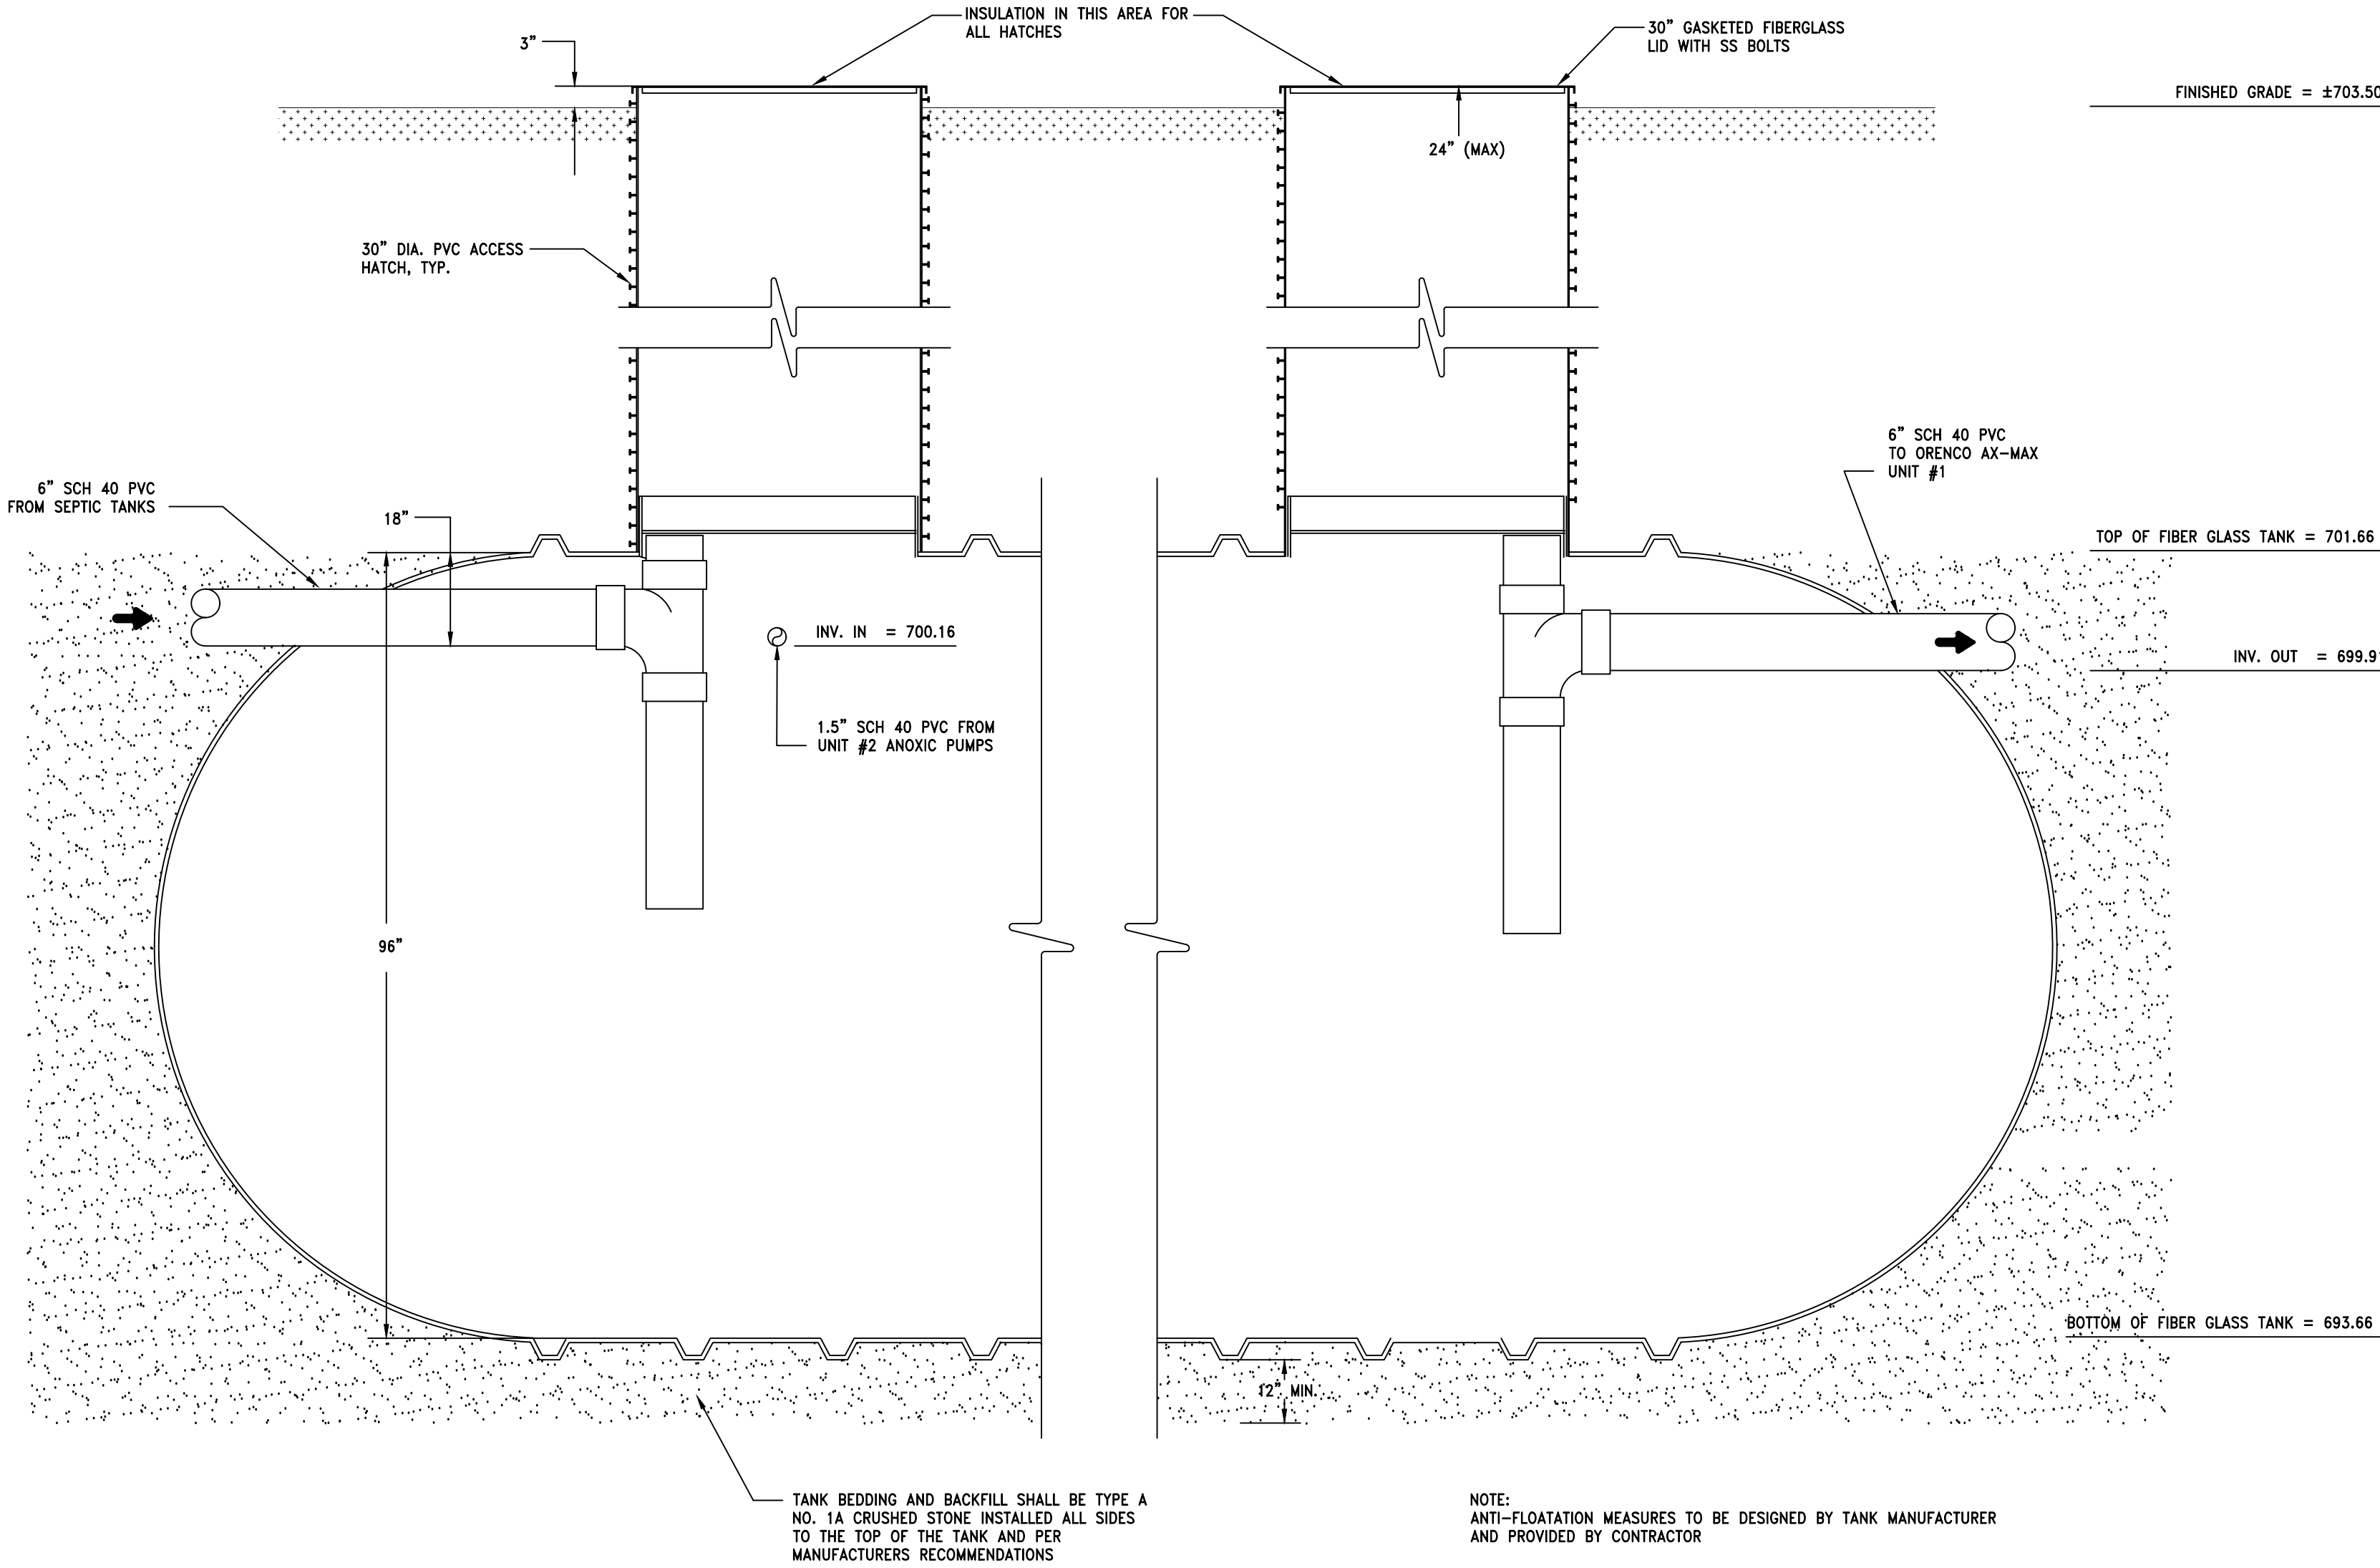

2 8' DIAMETER PRE-ANOXIC TANK - 13,000 GALLONS
SCALE: NTS

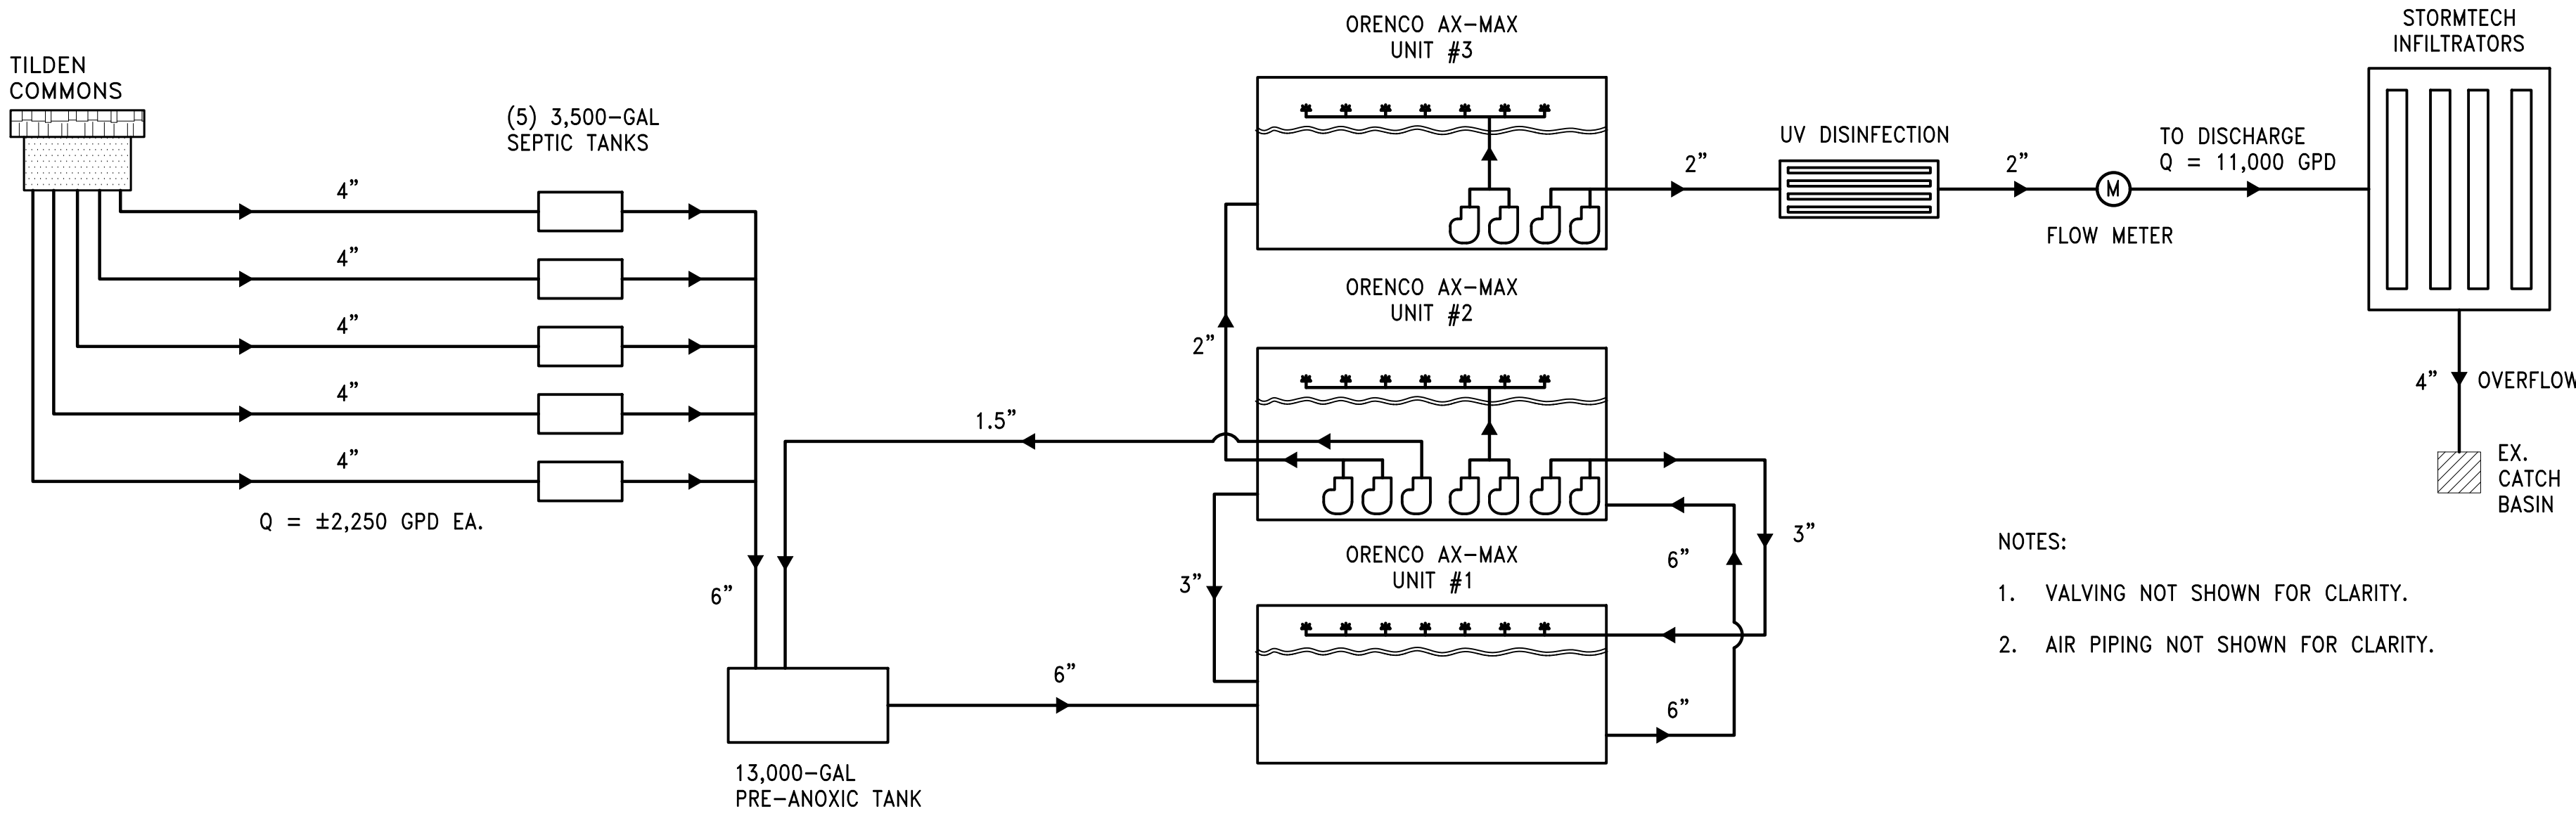

- NOTES:
1. VALVING NOT SHOWN FOR CLARITY.
 2. AIR PIPING NOT SHOWN FOR CLARITY.

4 TYPICAL STORMTECH DC-780 INFILTRATOR DETAIL
SCALE: NTS

3 PROCESS FLOW DIAGRAM
SCALE: NTS



TILDEN COMMONS
NEW LEBANON DEVELOPMENT, LLC.
NEW YORK STATE
COLUMBIA COUNTY

UNAUTHORIZED ALTERATION AND/OR ADDITION TO THIS DOCUMENT AND/OR UNAUTHORIZED USE OR REUSE OF THIS DOCUMENT ON A PROJECT OTHER THAN THAT INDICATED ON THIS DOCUMENT IS A VIOLATION OF THE NEW YORK STATE EDUCATION LAW AND THE CONTRACT FOR PROFESSIONAL SERVICES AND IS THEREFORE PROHIBITED.




Issue	Rev	Date	Remarks
1	0	7/7/25	PLANNING BOARD
2	0	8/2/25	FOR PLANNING BOARD COMMENTS


Project Number	2024125
Drawn By	LM
Designed By	BJB
Checked By	BJB
Date	6/30/2025
Scale	NTS
File Name	SEPTIC DETAILS

SANITARY
DETAILS

Sheet No.
C161

DO: 7 mg/L

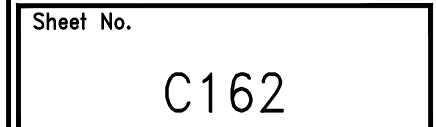

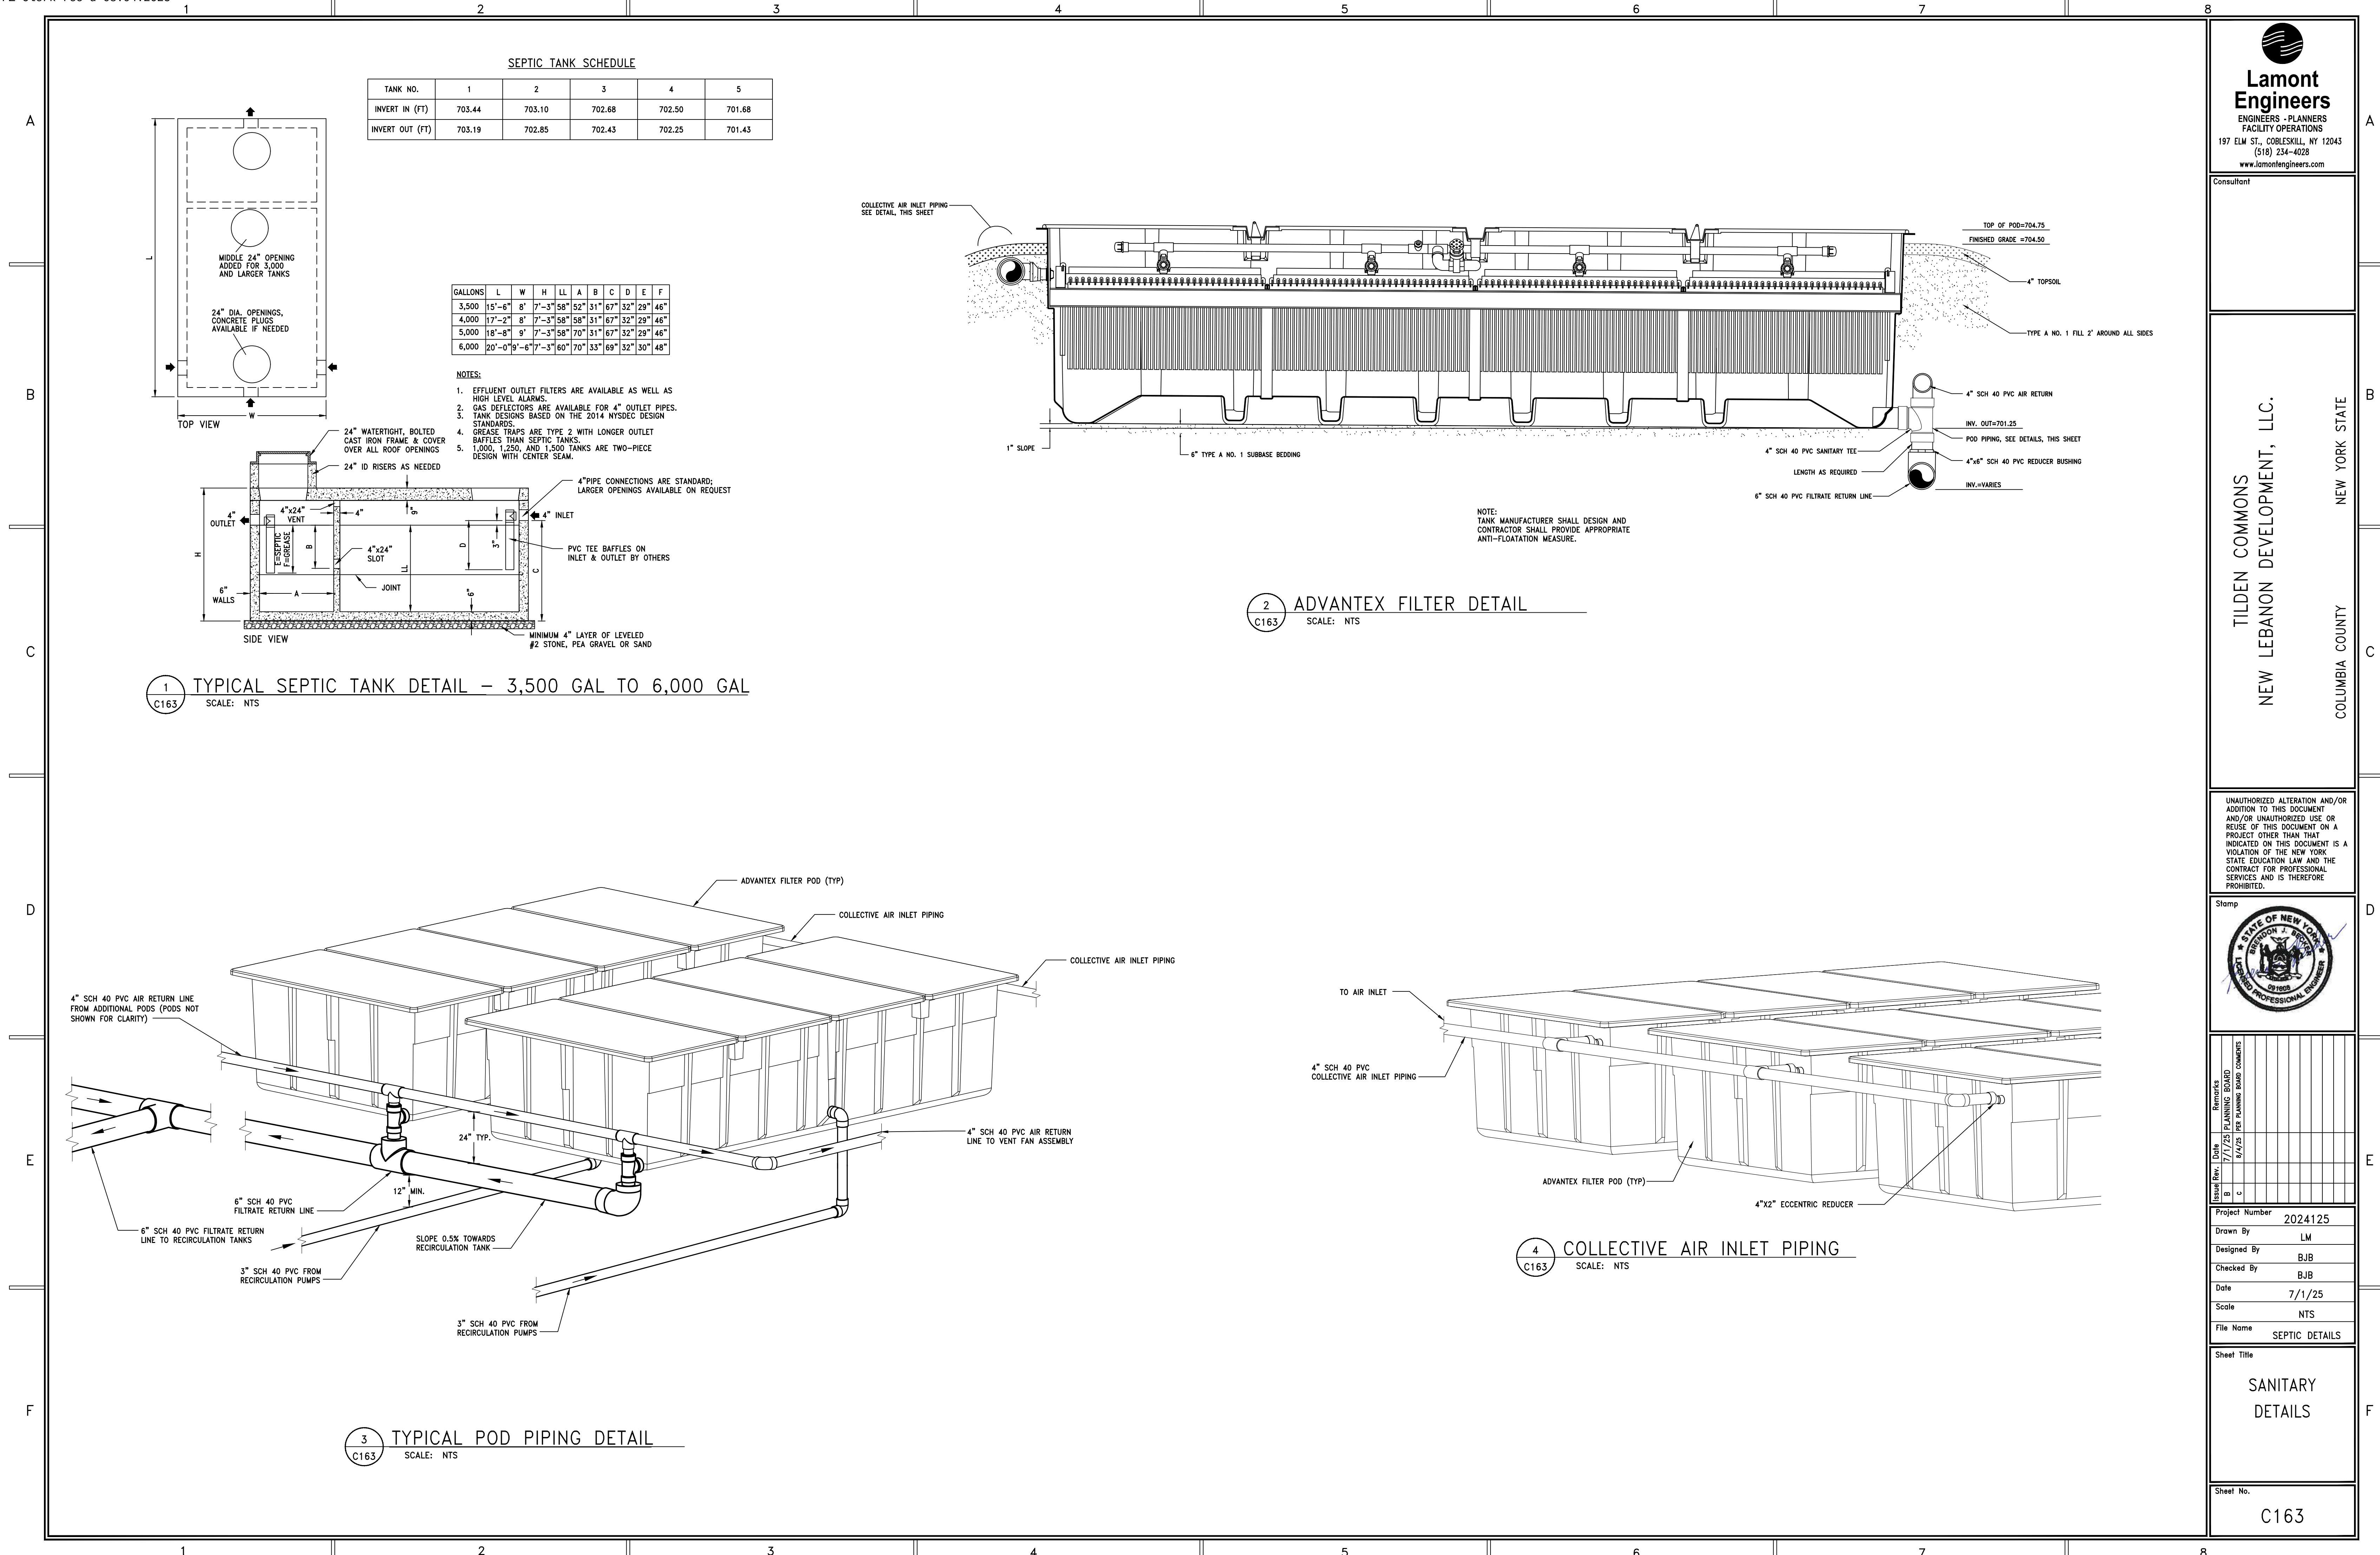

Lamont Engineers
ENGINEERS - PLANNERS
FACILITY OPERATIONS
197 ELM ST., COBLESKILL, NY 12043
(518) 234-4028
www.lamontengineers.com

Consultant

TILDEN COMMONS
NEW LEBANON DEVELOPMENT, LLC.

NEW YORK STATE
COLUMBIA COUNTY

UNAUTHORIZED ALTERATION AND/OR ADDITION TO THIS DOCUMENT AND/OR UNAUTHORIZED USE OR REUSE OF THIS DOCUMENT ON A PROJECT OTHER THAN THAT INDICATED ON THIS DOCUMENT IS A VIOLATION OF THE NEW YORK STATE EDUCATION LAW AND THE CONTRACT FOR PROFESSIONAL SERVICES AND IS THEREFORE PROHIBITED.

Stamp

Issue	Rev.	Date	Remarks
	1	7/1/25	PLANNING BOARD
	2	6/1/25	PER PLANNING BOARD COMMENTS

Project Number 2024125
Drawn By LM
Designed By BJB
Checked By BJB
Date 7/1/25
Scale NTS
File Name SEPTIC DETAILS

Sheet Title
SANITARY DETAILS

Sheet No.
C163

